Approved By

JUL 14 2009

Development & Engineering Services

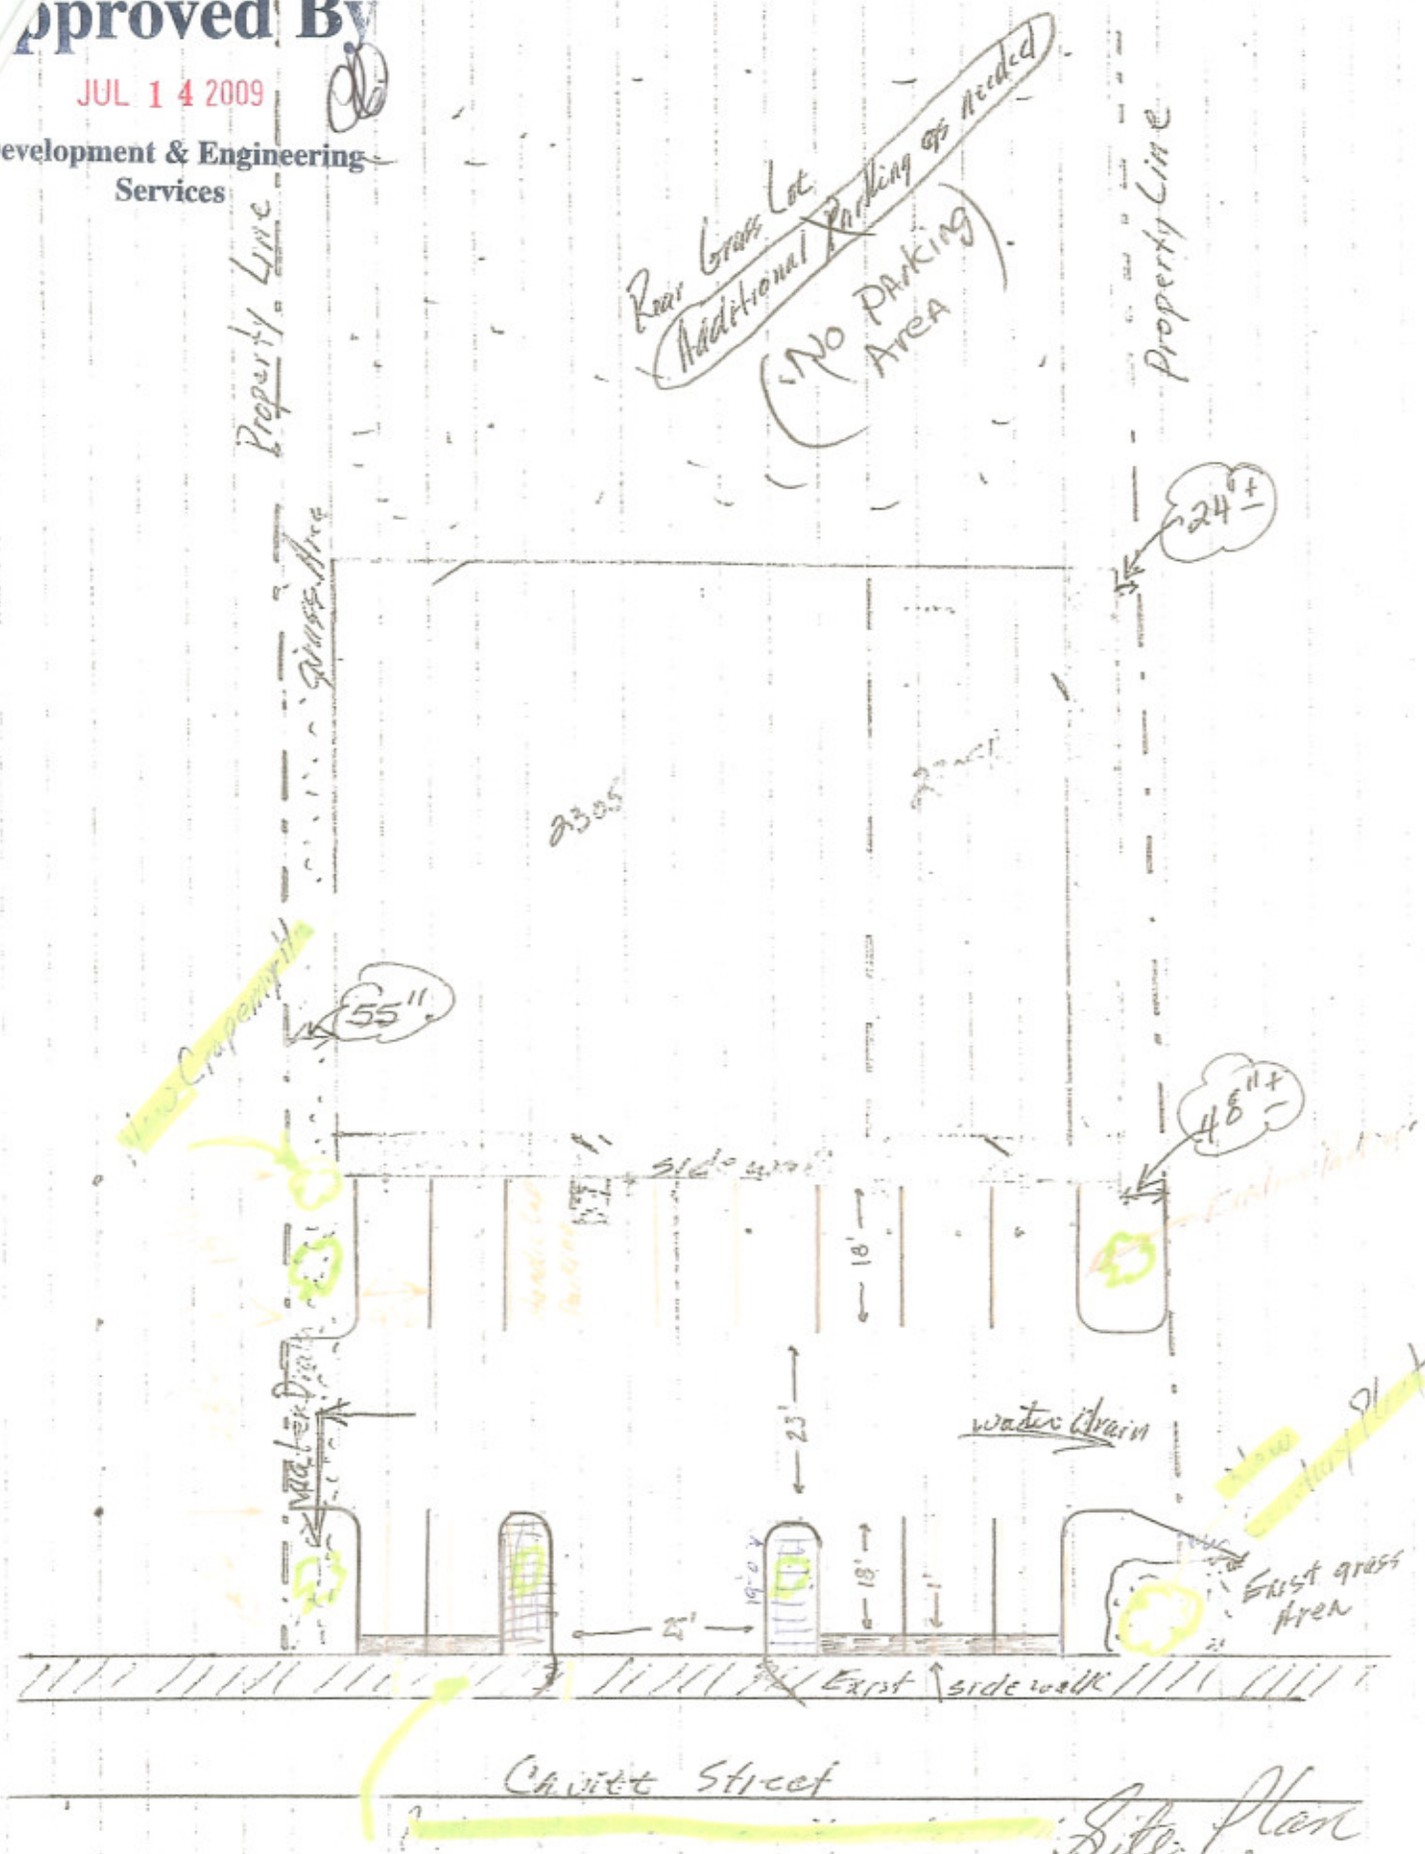

Site Plan
2305 Cavitt

9'x20'