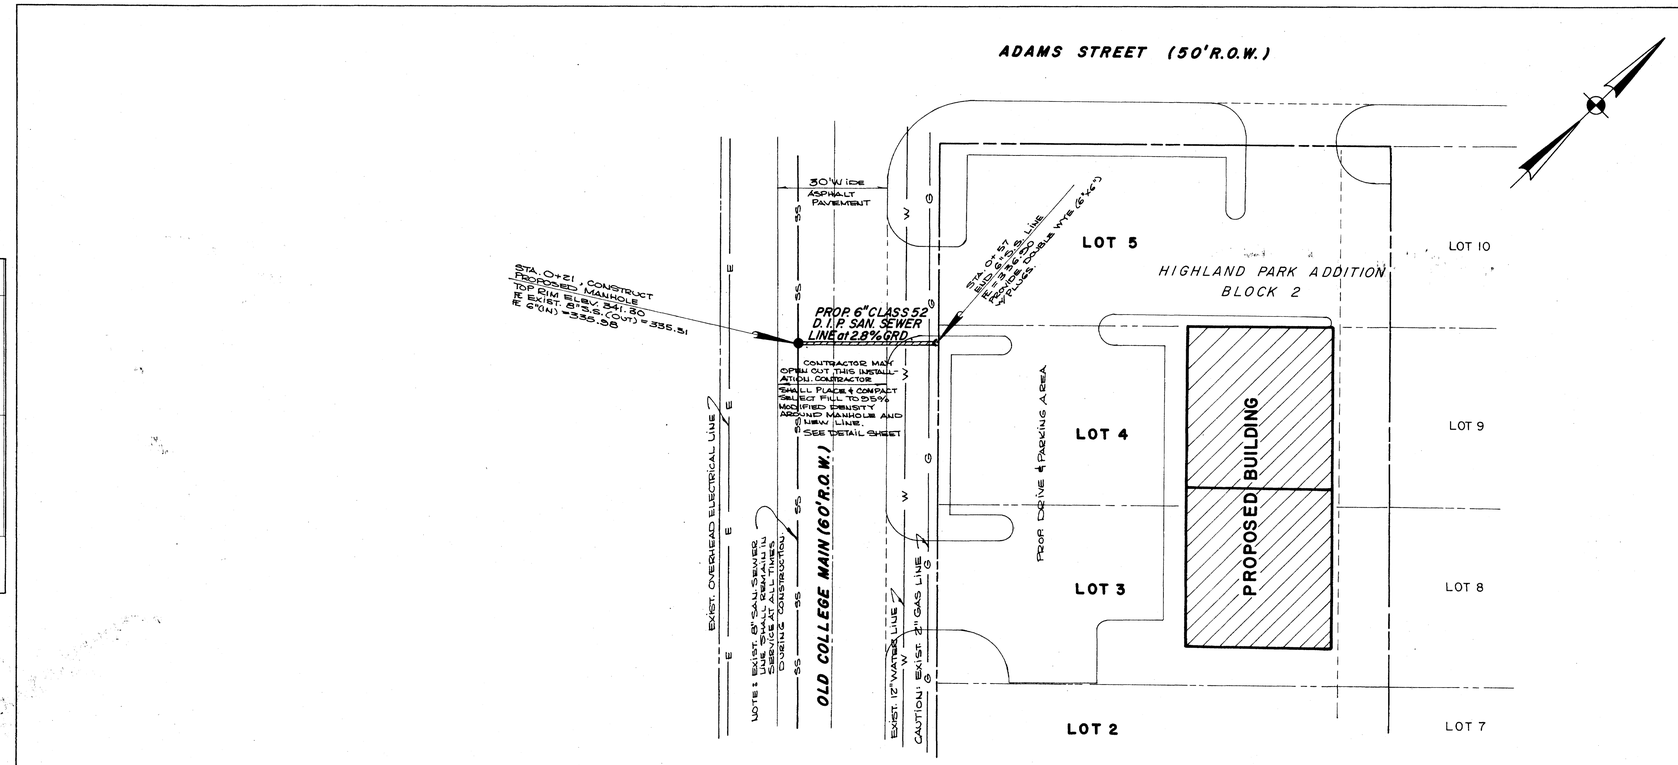

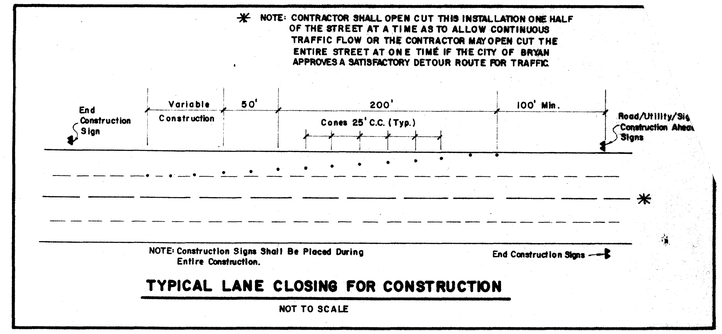

PLAN & PROFILE
OLD COLLEGE MAIN CENTER

PROPOSED 6" SAN. SEWER LINE

STA. 0+21 TO STA. 0+57

SCALE: 1" = 20' HORIZ.
1" = 2' VERT.

PREPARED BY: KLING ENGINEERING & SURVEYING

STATE OF TEXAS — B. J. KLING — 24705 — REGISTERED PROFESSIONAL ENGINEER

B. J. KLING - R.P.E. NO. 24705

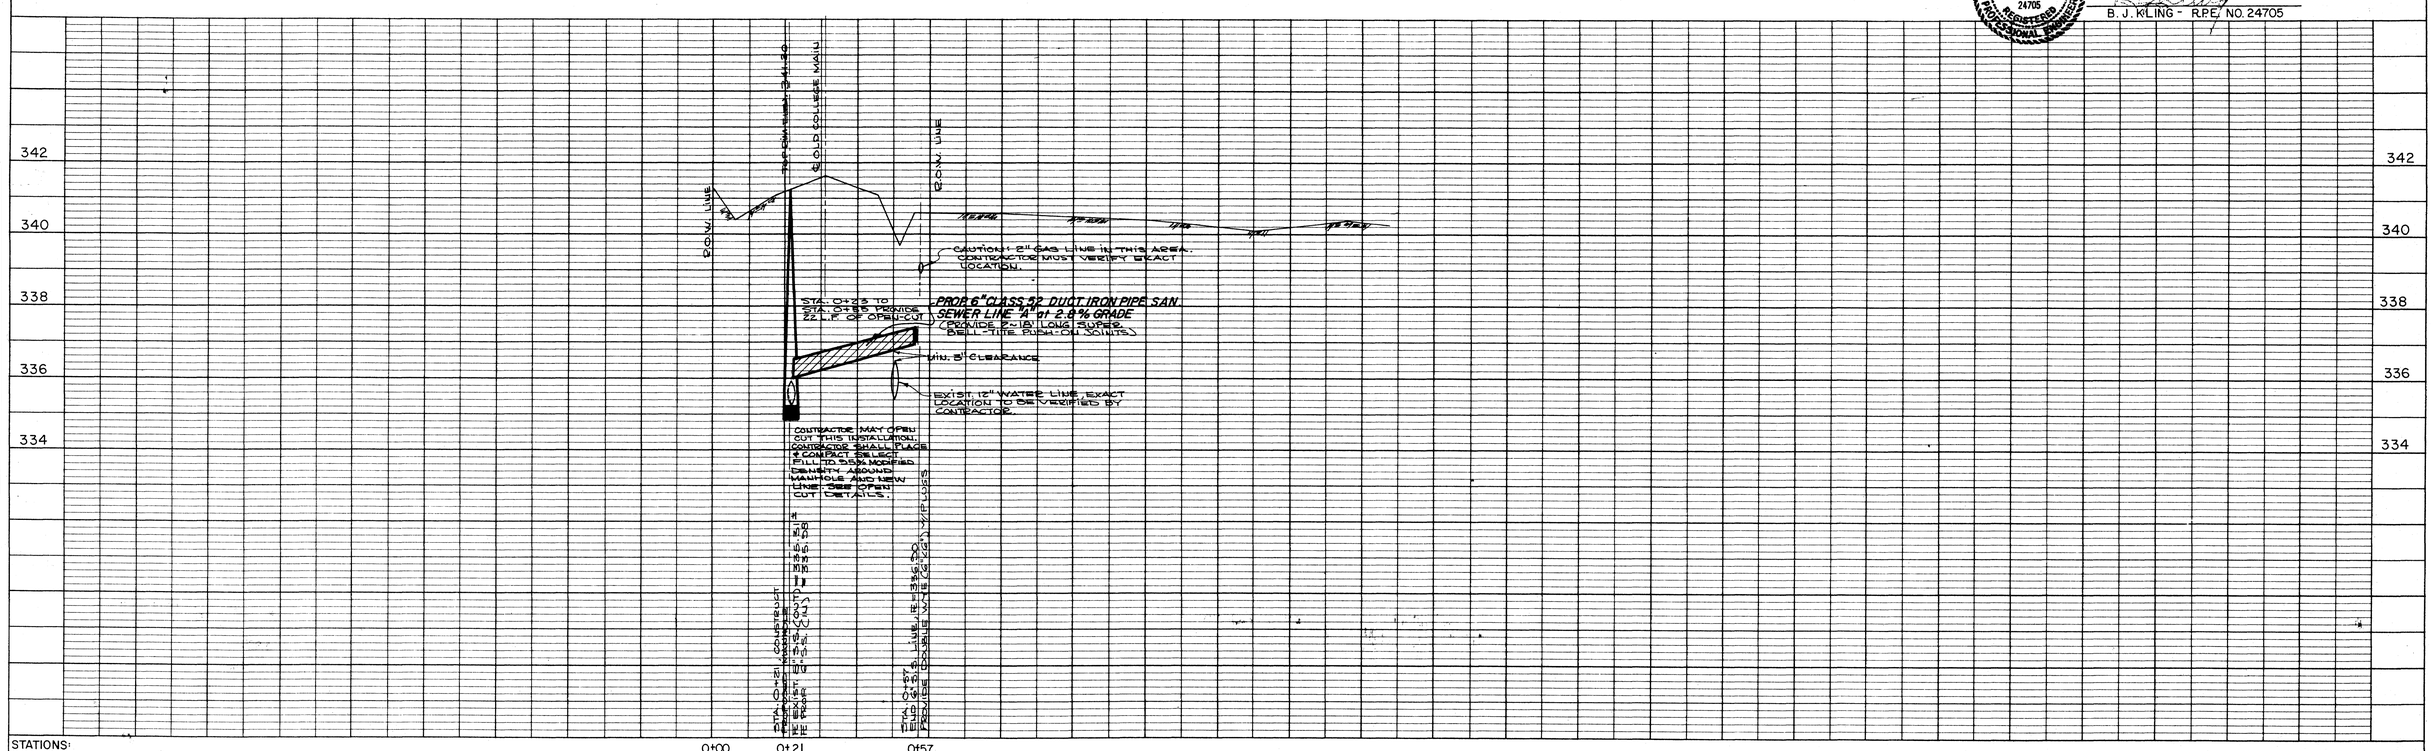

PLAN		BY	DATE
SURVEYED			
PLOTTED			
NOTE BOOK	ALIGNMENT CHECKED		
No.	RT. OF WAY CHECKED		

PROFILE		BY	DATE
SURVEYED			
PLOTTED			
NOTE BOOK	GRADES CHECKED		
	R.O.W. VERIFIED		
No.	STRUCTURE NOTATIONS CHECKED		