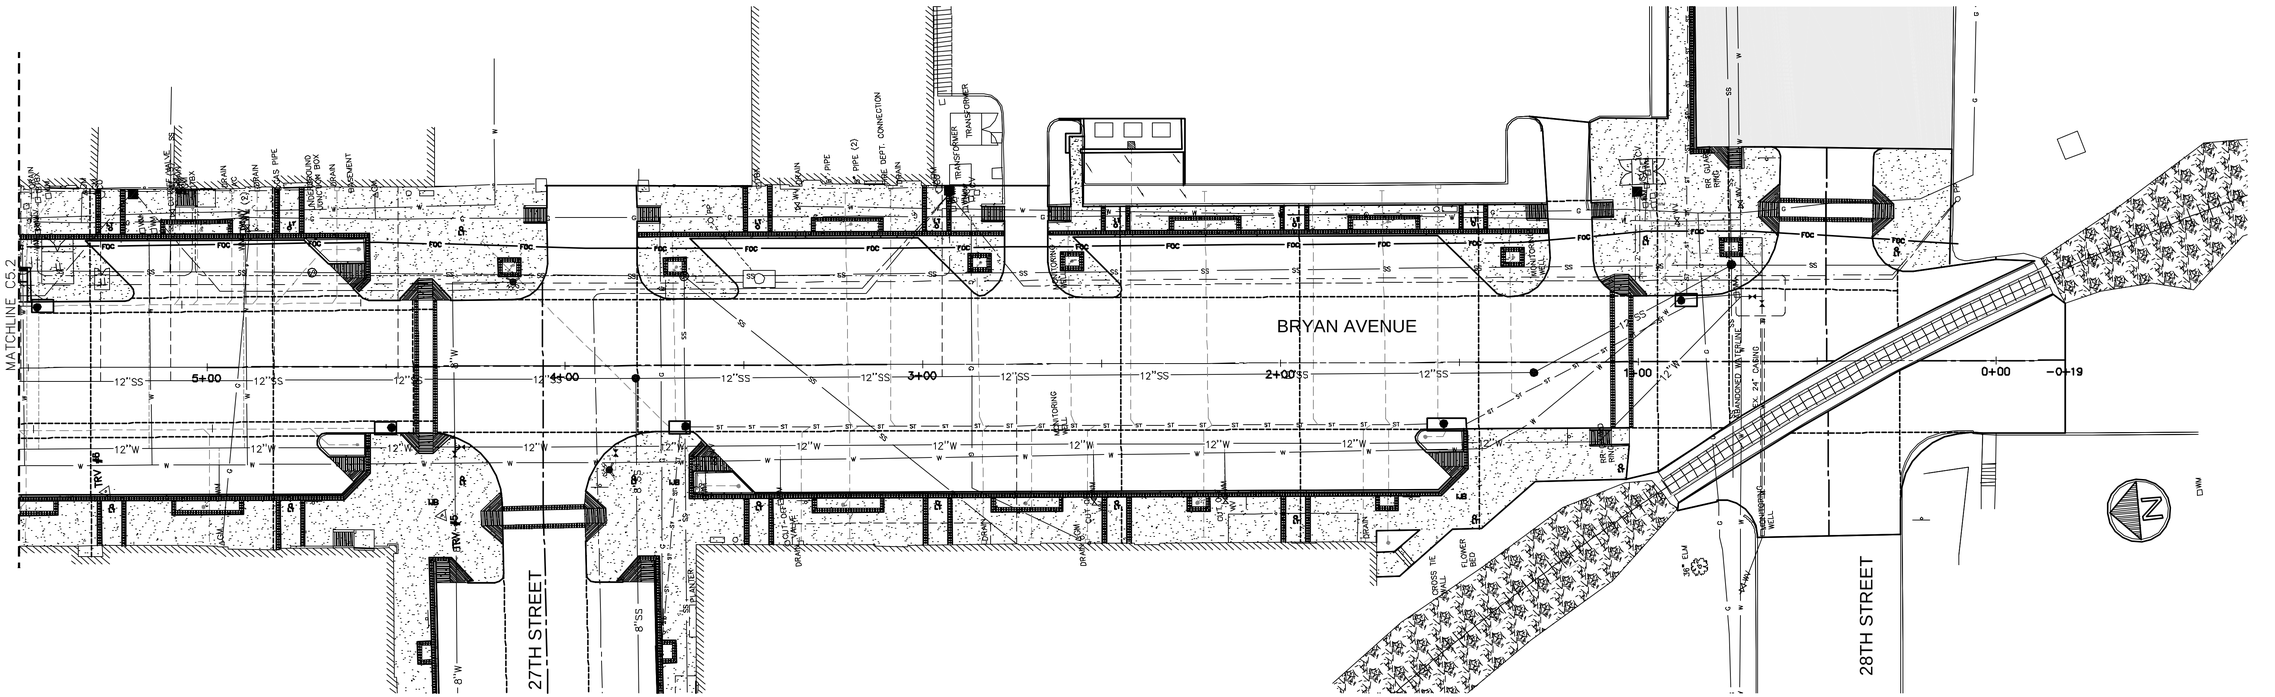

PLAN - BRYAN AVENUE

1"=20' HORIZONTAL | 1

NO.	DATE	ISSUED FOR
1	2/05	Preliminary Design
2	4/05	Client Review

GOODWIN-LASITER, INC.
ENGINEERS - ARCHITECTS
SURVEYORS
1509 EMERALD PKWY., SUITE 101 • COLLEGE STATION, TEXAS 77845 • (979) 696-6767 • ctex@goodwinlasiter.com
1609 S. CHESTNUT ST., SUITE 202 • LUFKIN, TEXAS 75901 • (936) 637-4900 • admin@goodwinlasiter.com

12006 ALL RIGHTS RESERVED BY GOODWIN-LASITER, INC. UNAUTHORIZED USE OR REPRODUCTION IS PROHIBITED WITHOUT WRITTEN CONSENT FROM GOODWIN-LASITER, INC.

D:\600\600007\600007-BRYAN AVE.DWG 2006/08/27 @ 15:41

DRAWN BY:	APPV'D BY:	PLOT SCALE:
VS	JIR	1:1

THE SEAL APPEARING ON THIS DOCUMENT WAS AUTHORIZED BY W. PAUL KASPAR, P.E., 86283. SEAL IS ONLY FOR WATER & SANITARY SEWER ITEMS. ALTERATION OF A SEALED DOCUMENT WITHOUT PROPER NOTIFICATION TO THE RESPONSIBLE ENGINEER IS AN OFFENSE UNDER THE TEXAS ENGINEERING PRACTICE ACT. THIS DOCUMENT IS RELEASED FOR BIDDING PURPOSES ON MARCH 3, 2006.

Downtown Rehabilitation Project
City of Bryan
Bryan, Texas
Fiber Optic Cable - Bryan Avenue

CONTRACT NO.
600012

SHEET NO.
C5.1