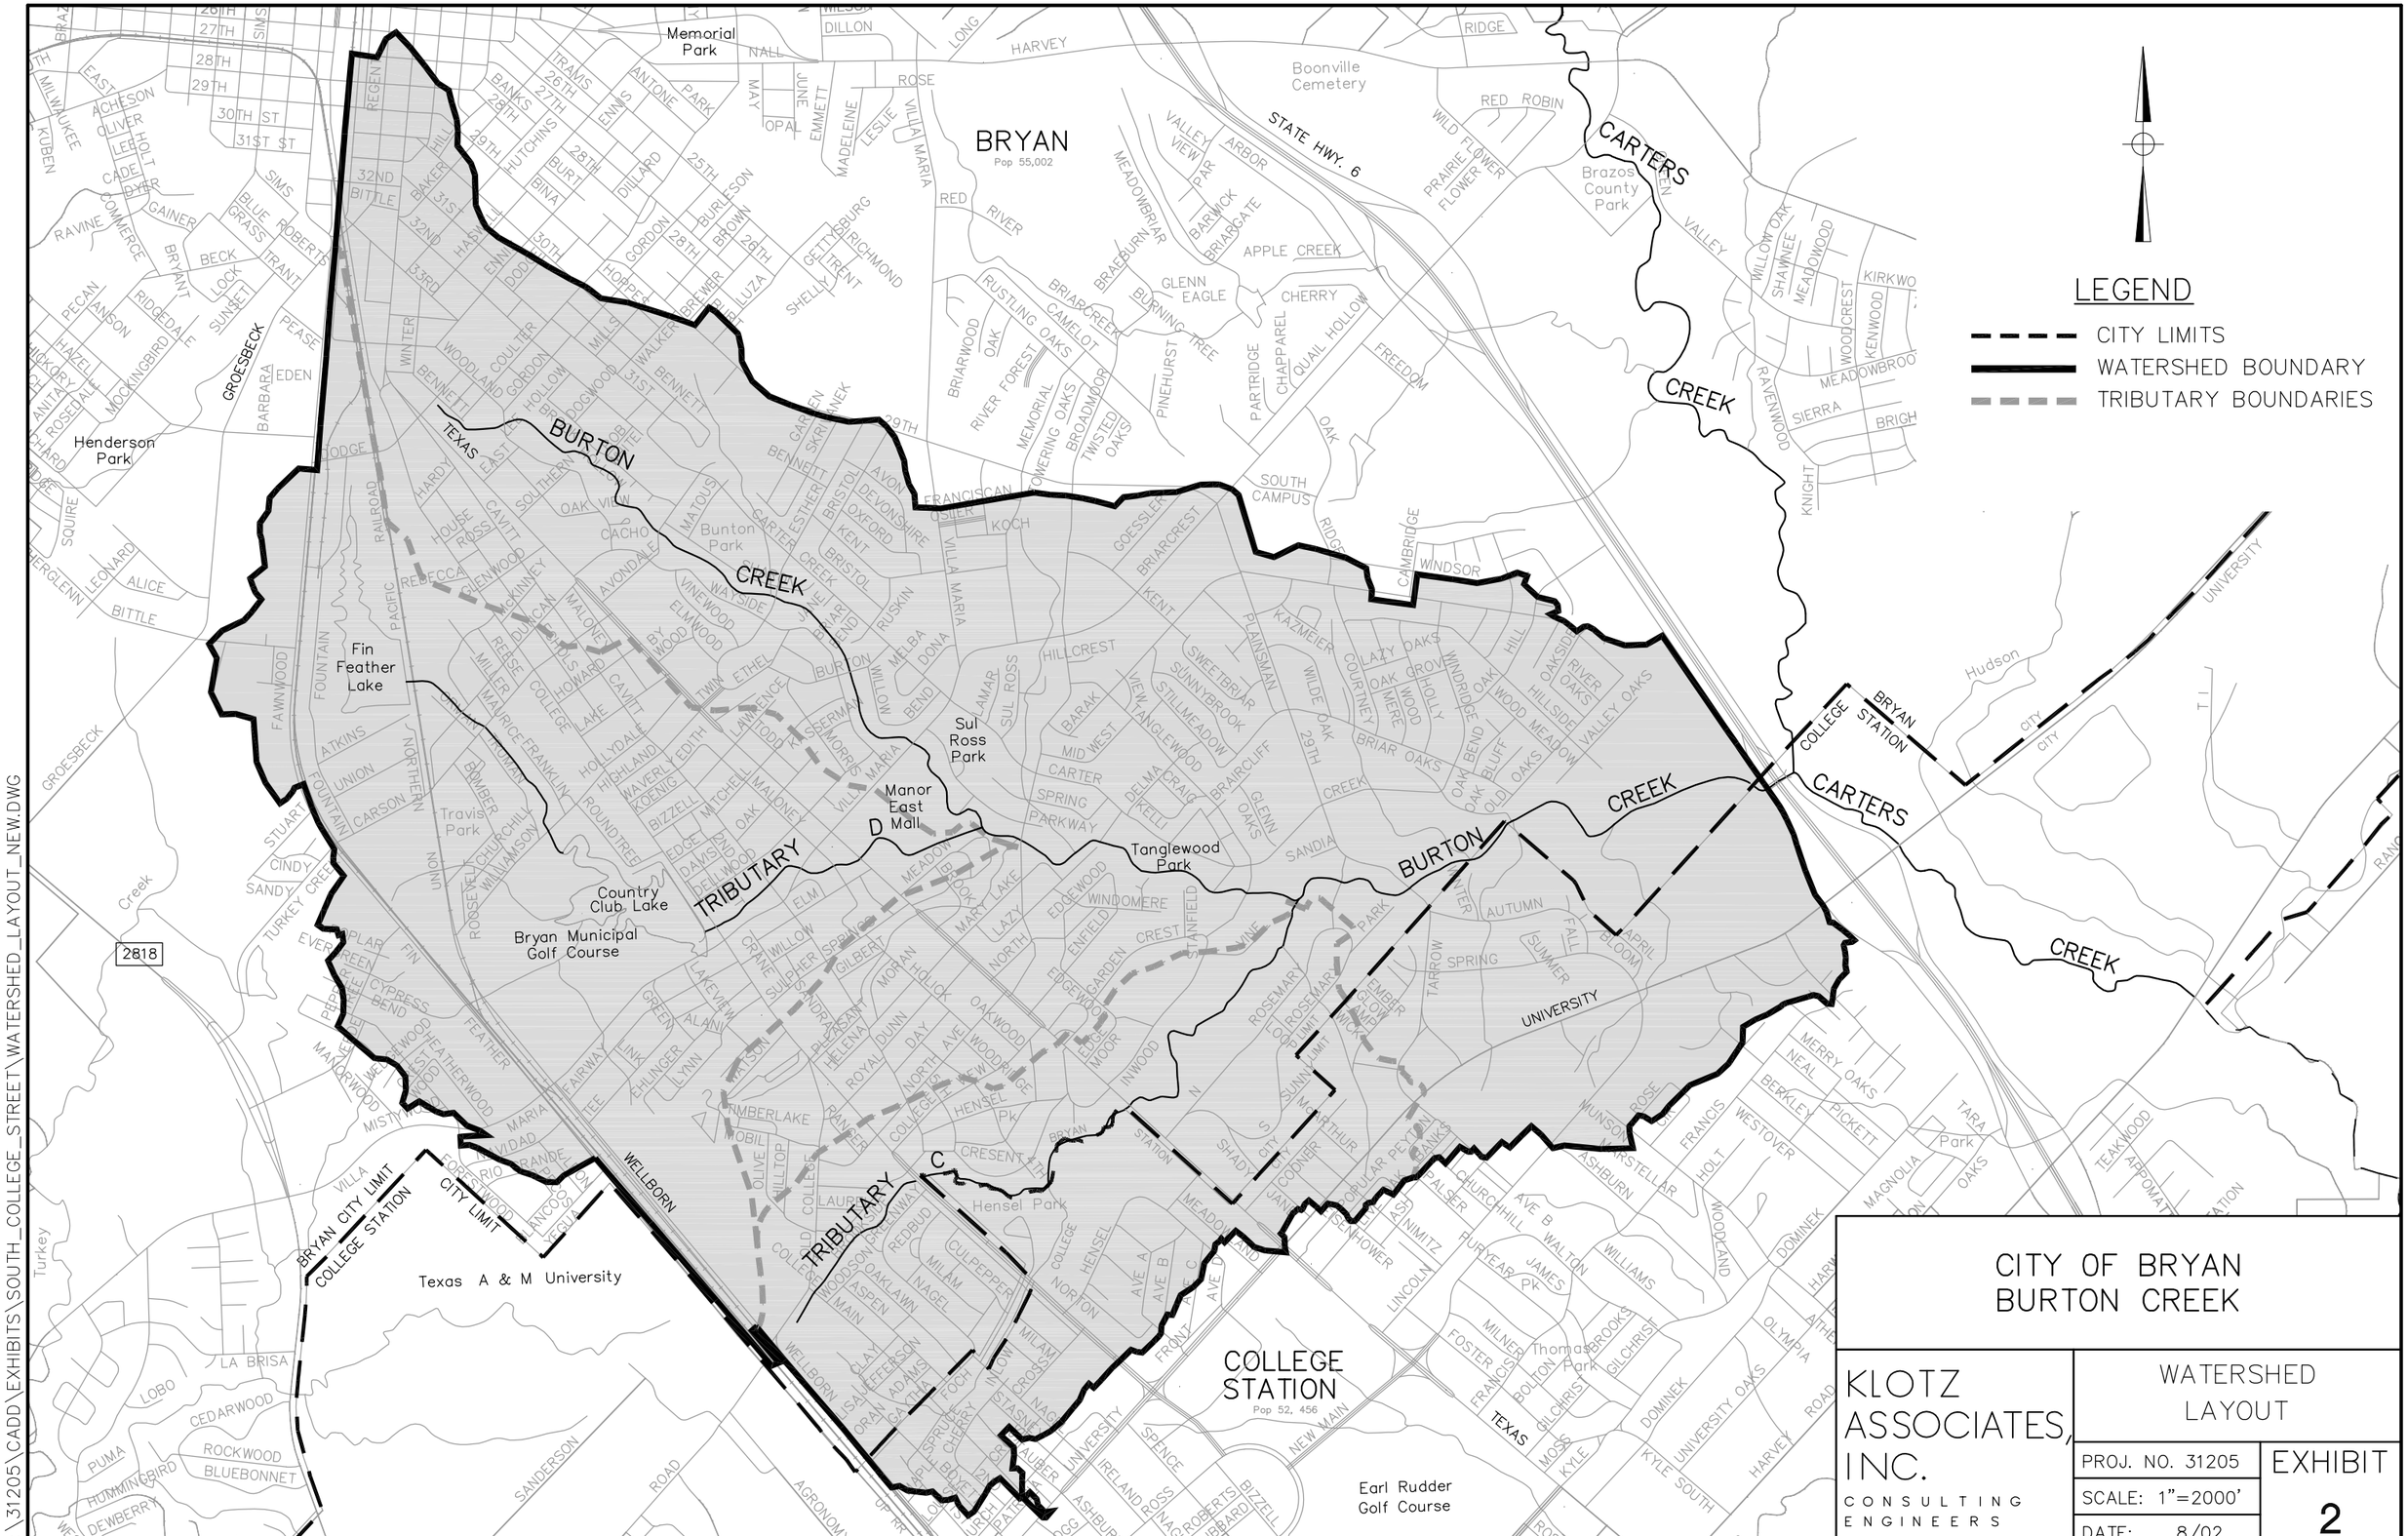

J:\31205\CADD\EXHIBITS\SOUTH_COLLEGE_STREET\WATERSHED_LAYOUT_NEW.DWG

CITY OF BRYAN
BURTON CREEK

KLOTZ ASSOCIATES, INC.
CONSULTING ENGINEERS

WATERSHED LAYOUT

PROJ. NO. 31205
SCALE: 1"=2000'
DATE: 8/02

EXHIBIT 2