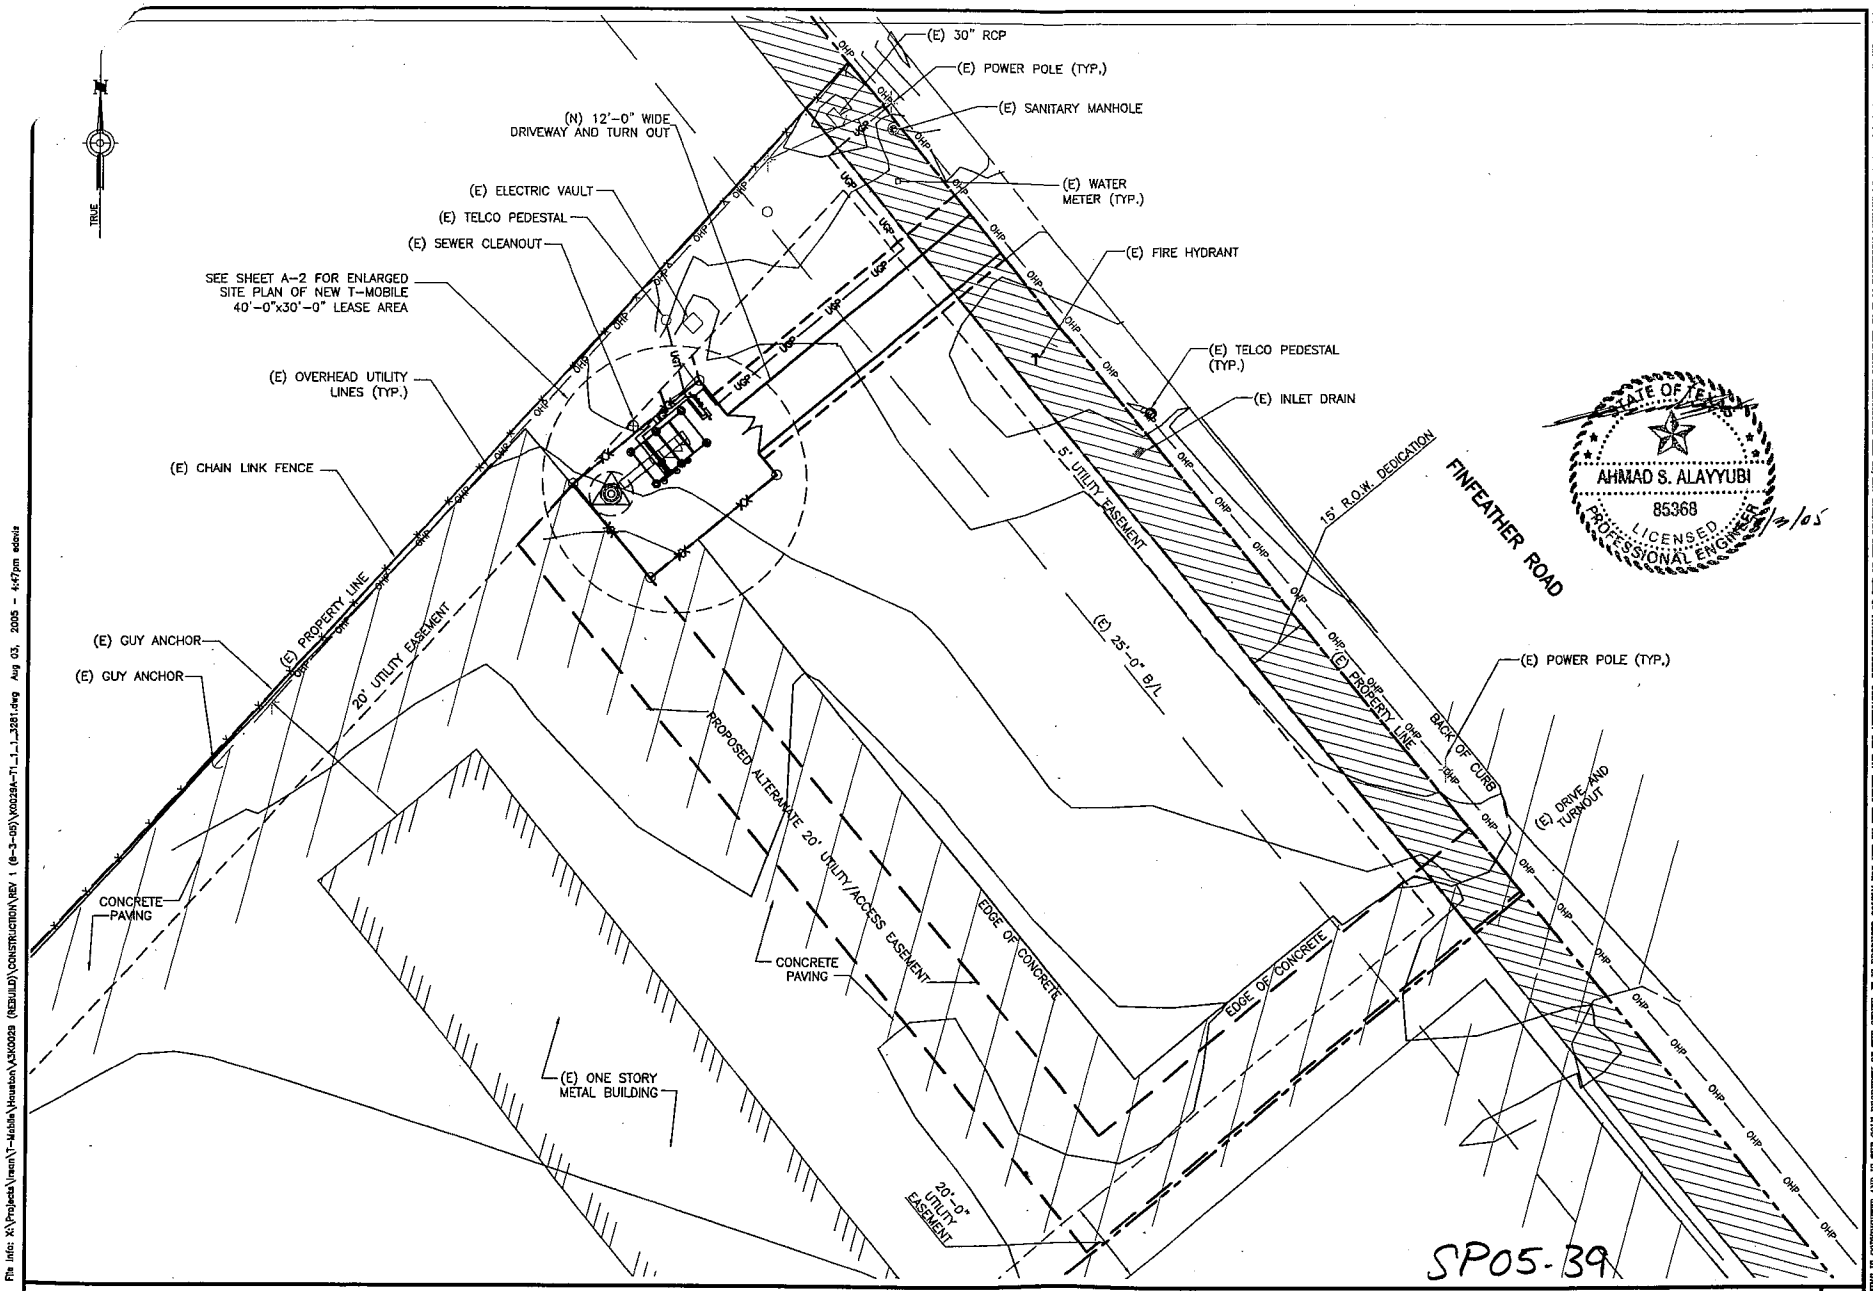

STATE OF TEXAS
AHMAD S. ALAYYUBI
85368
LICENSED PROFESSIONAL ENGINEER
8/11/05

SITE PLAN

SCALE: 1/6" = 1'-0"

1

REVISIONS	DATE
1 PRELIMINARY CONST.	05/19/04
2 FINAL CONST.	05/24/04
3 RAD CENTER CHANGE	08/03/05

RF ENGINEER

ZONING/LEASING

CONSTRUCTION ENGINEER

OPERATIONS

FIXED NET

GEM INC.
1500 S. DAIRY ASHFORD,
SUITE 240
HOUSTON, TX 77077-3861
PHONE:(713)339-1550
FAX: (713)339-1548

T-Mobile
Get More From Life

2 GREENWAY PLAZA
11TH FLOOR
HOUSTON, TX 77046

SITE PLAN

FINFEATHER STORAGE

A3K0029A

2600-A FINFEATHER RD.
BRYAN, TX 77801

GEM NO.: 643694

DRAWN BY:	YC
CHECKED BY:	IT/SW
DATE	24 MAY 2004
PLOT SCALE	1:1
DRAWING NAME	K0029A-A1.dwg
SHEET No.	A-1

THIS DRAWING IS COPYRIGHTED AND IS THE SOLE PROPERTY OF THE OWNER. IT IS PRODUCED SOLELY FOR USE BY THE OWNER AND ITS AFFILIATES. REPRODUCTION OR USE OF THIS DRAWING AND/OR THE INFORMATION CONTAINED IN IT IS FORBIDDEN WITHOUT THE WRITTEN PERMISSION OF THE OWNER.

File info: X:\Projects\racn\T-Mobile\Houston\A3K0029 (REBUILD)\CONSTRUCTION\REV 1 (8-3-05)\K0029A-T1_1_3261.dwg Aug 03, 2005 - 4:47pm edavis