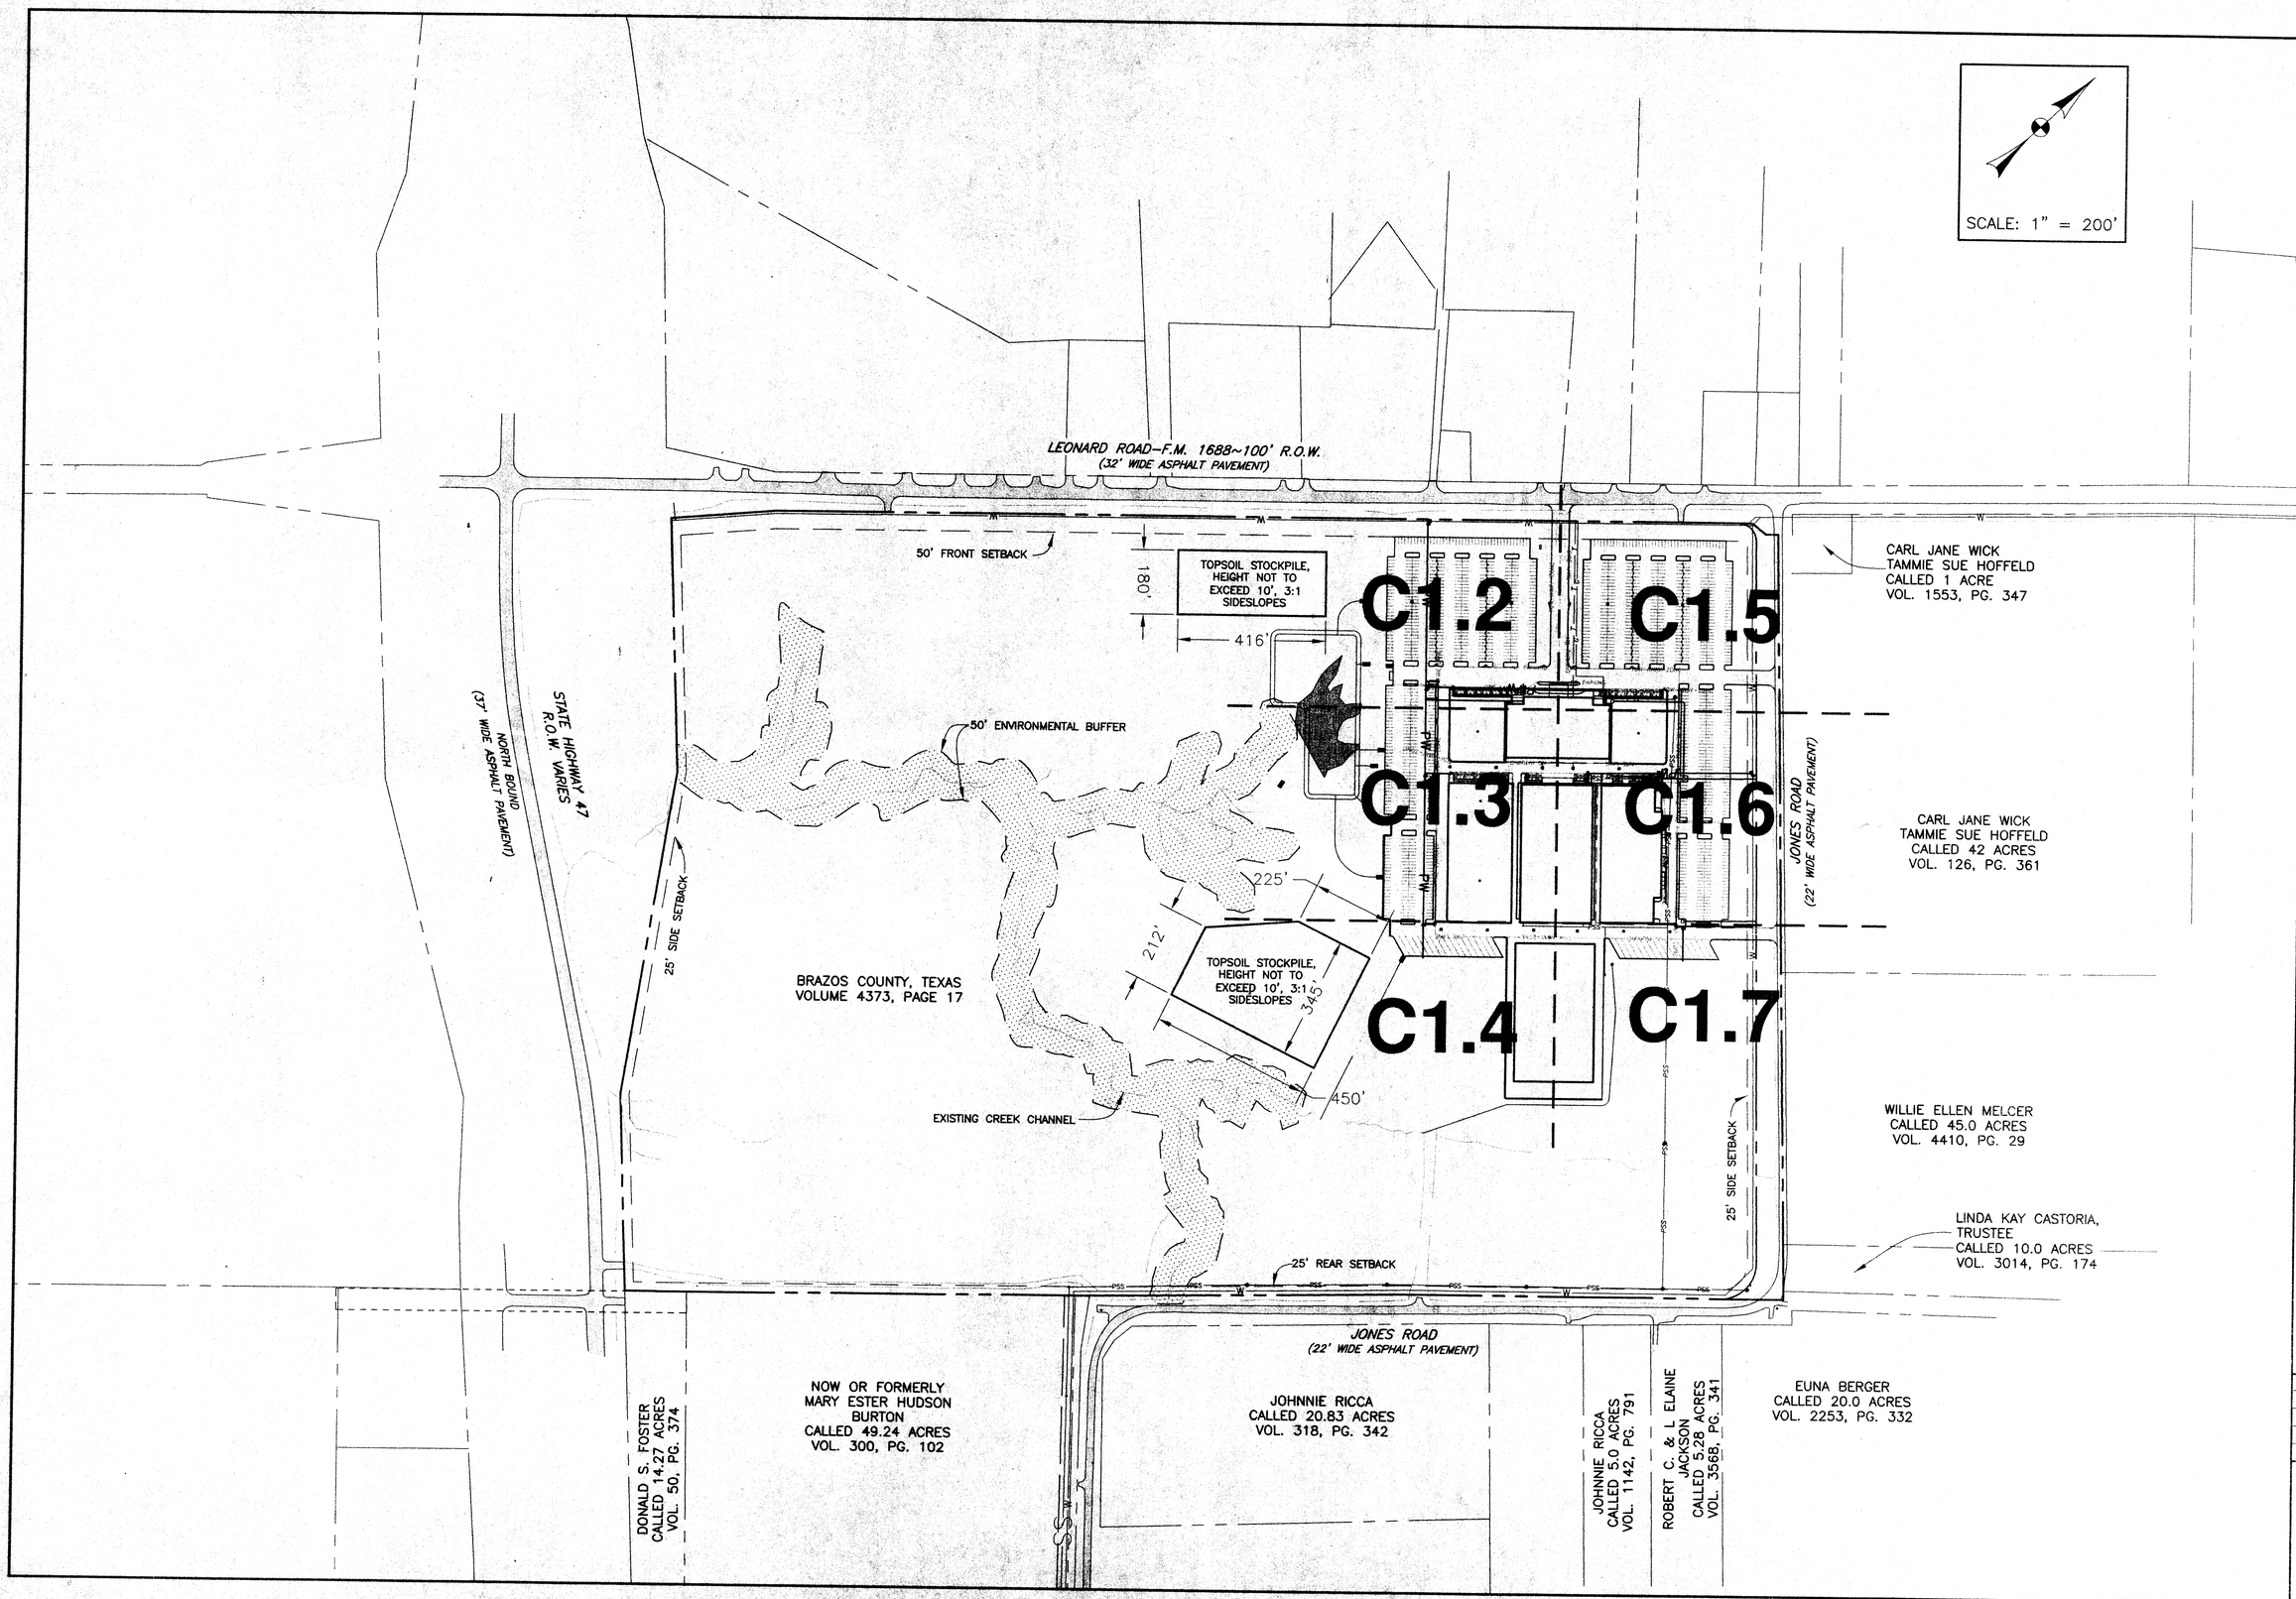

KLING ENGINEERING AND SURVEYING
4101 TEXAS AVENUE
SUITE A
BRYAN, TEXAS 77802
TEL. (979) 846-6212
FAX (979) 846-8252

SITE PLAN

BRAZOS COUNTY EXPOSITION CENTER
BRAZOS COUNTY
BRYAN, BRAZOS COUNTY, TEXAS

STATE OF TEXAS
B.J. KLING
13 Dec 2005

REVISIONS

DATE	DESCRIPTION

SCALE:	1" = 200'
DRAWN BY:	JNP
APPROVED BY:	SMK
DATE:	12/13/05
FILE:	

SHEET
C1.1
OF 8