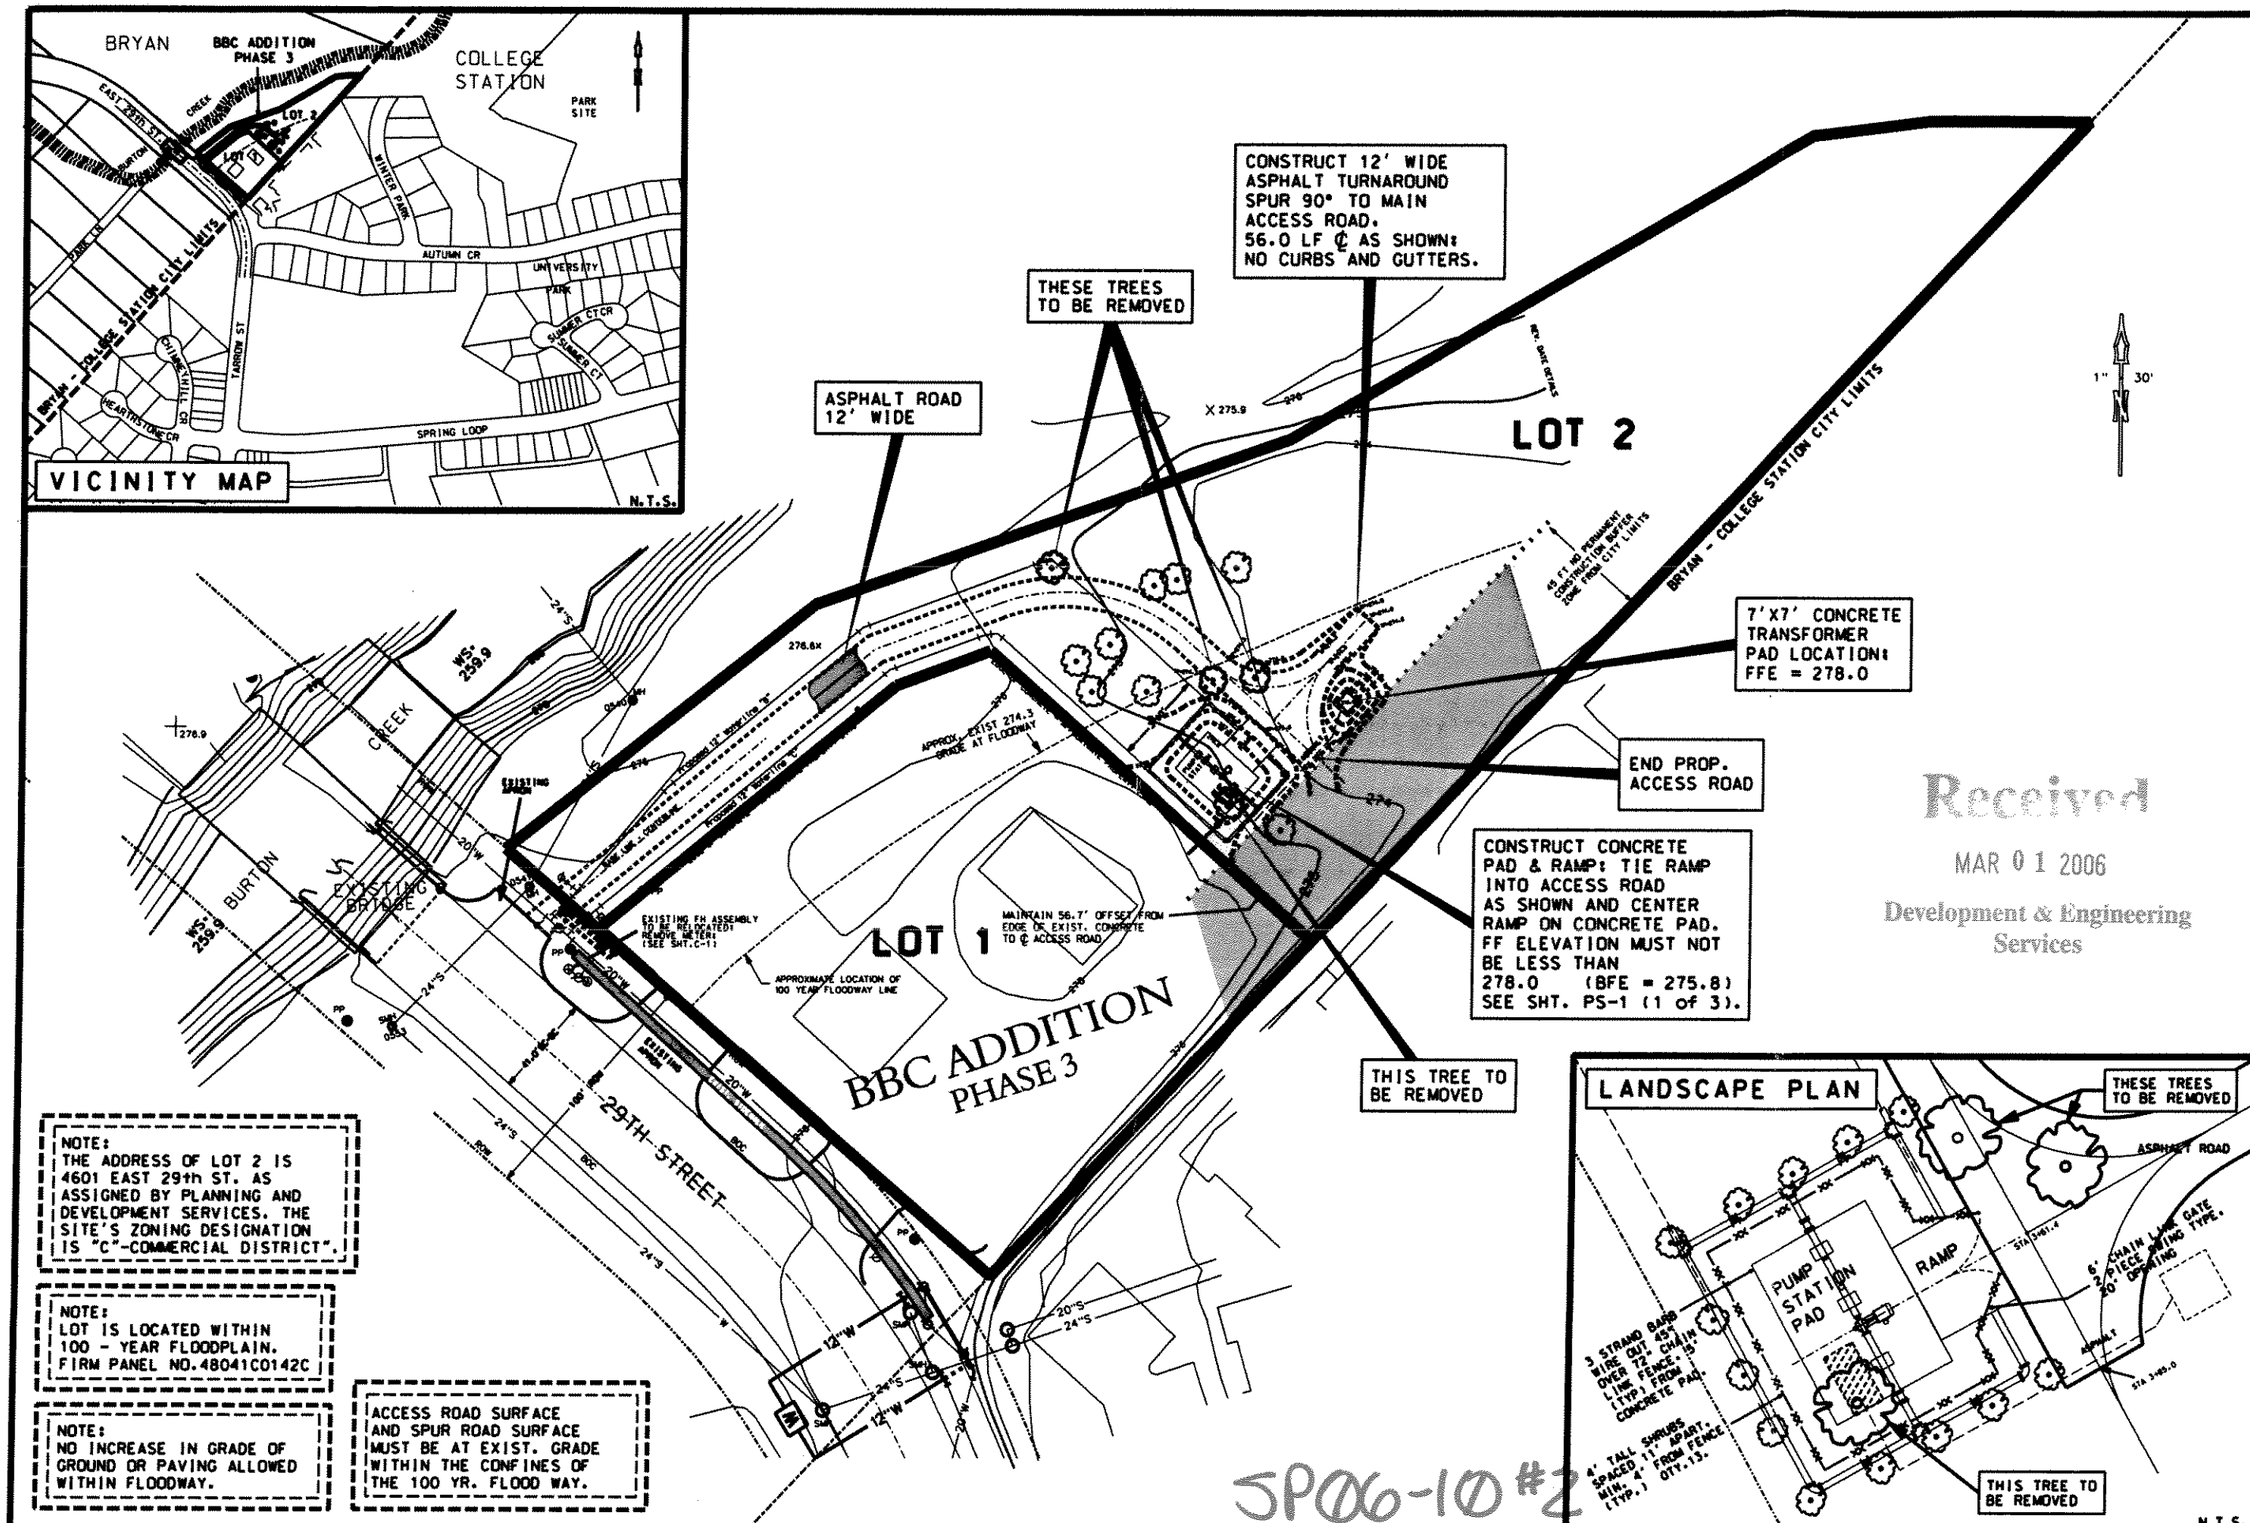

REV. DATE DETAILS

BCS PUMPED WATER INTERCONNECT

CITY JOB NO. 611-D6-0321

CITY OF BRYAN
The Good Life, Texas Style.

BRYAN COLLEGE STATION INTERCONNECT

-SITE PLAN-
- LANDSCAPING PLAN-

DRAWN BY: J.A.S.
DATE: FEBRUARY 2006
SCALE: 1" = 30'H.
APPR: S.M.M.

SITE PLAN

SHEET 1 of 1