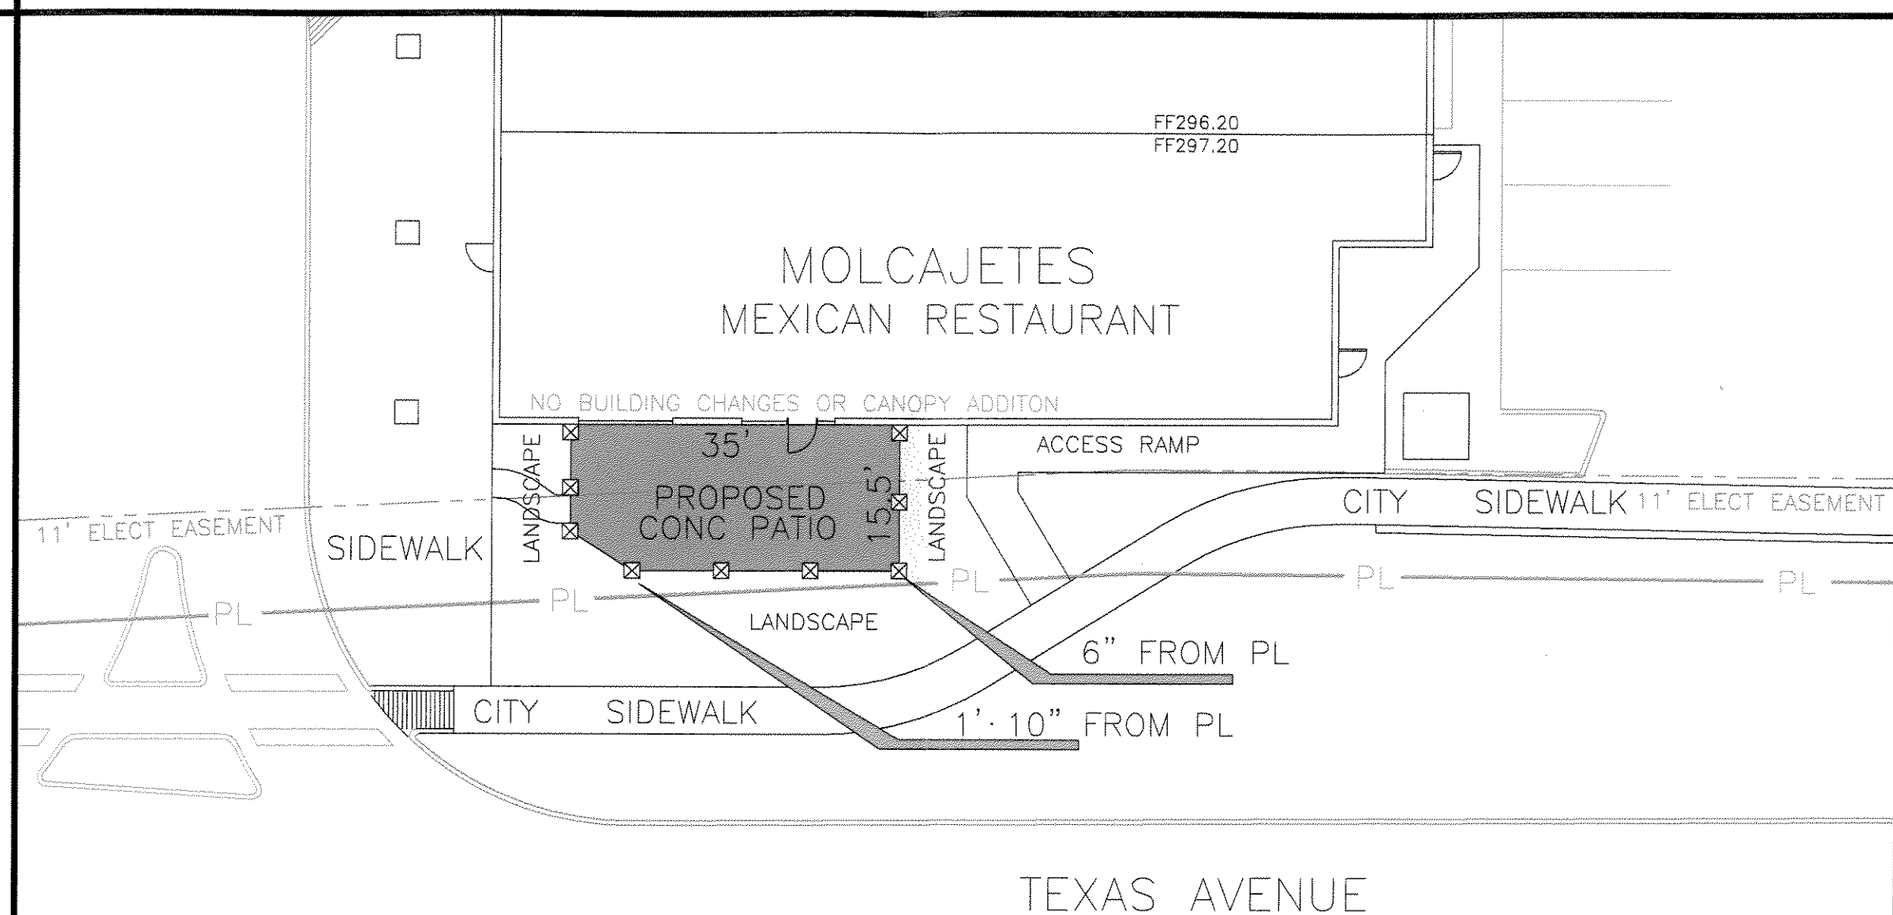


# TEJAS CENTER
## SERVICE PATIO PLAN

SCALE 1/16"=1'
3/3/06

Received
MAR 8 2006
Development & Engineering Services

SP06-13