SITE PLAN

SCALE: 0 32' 64' 96'

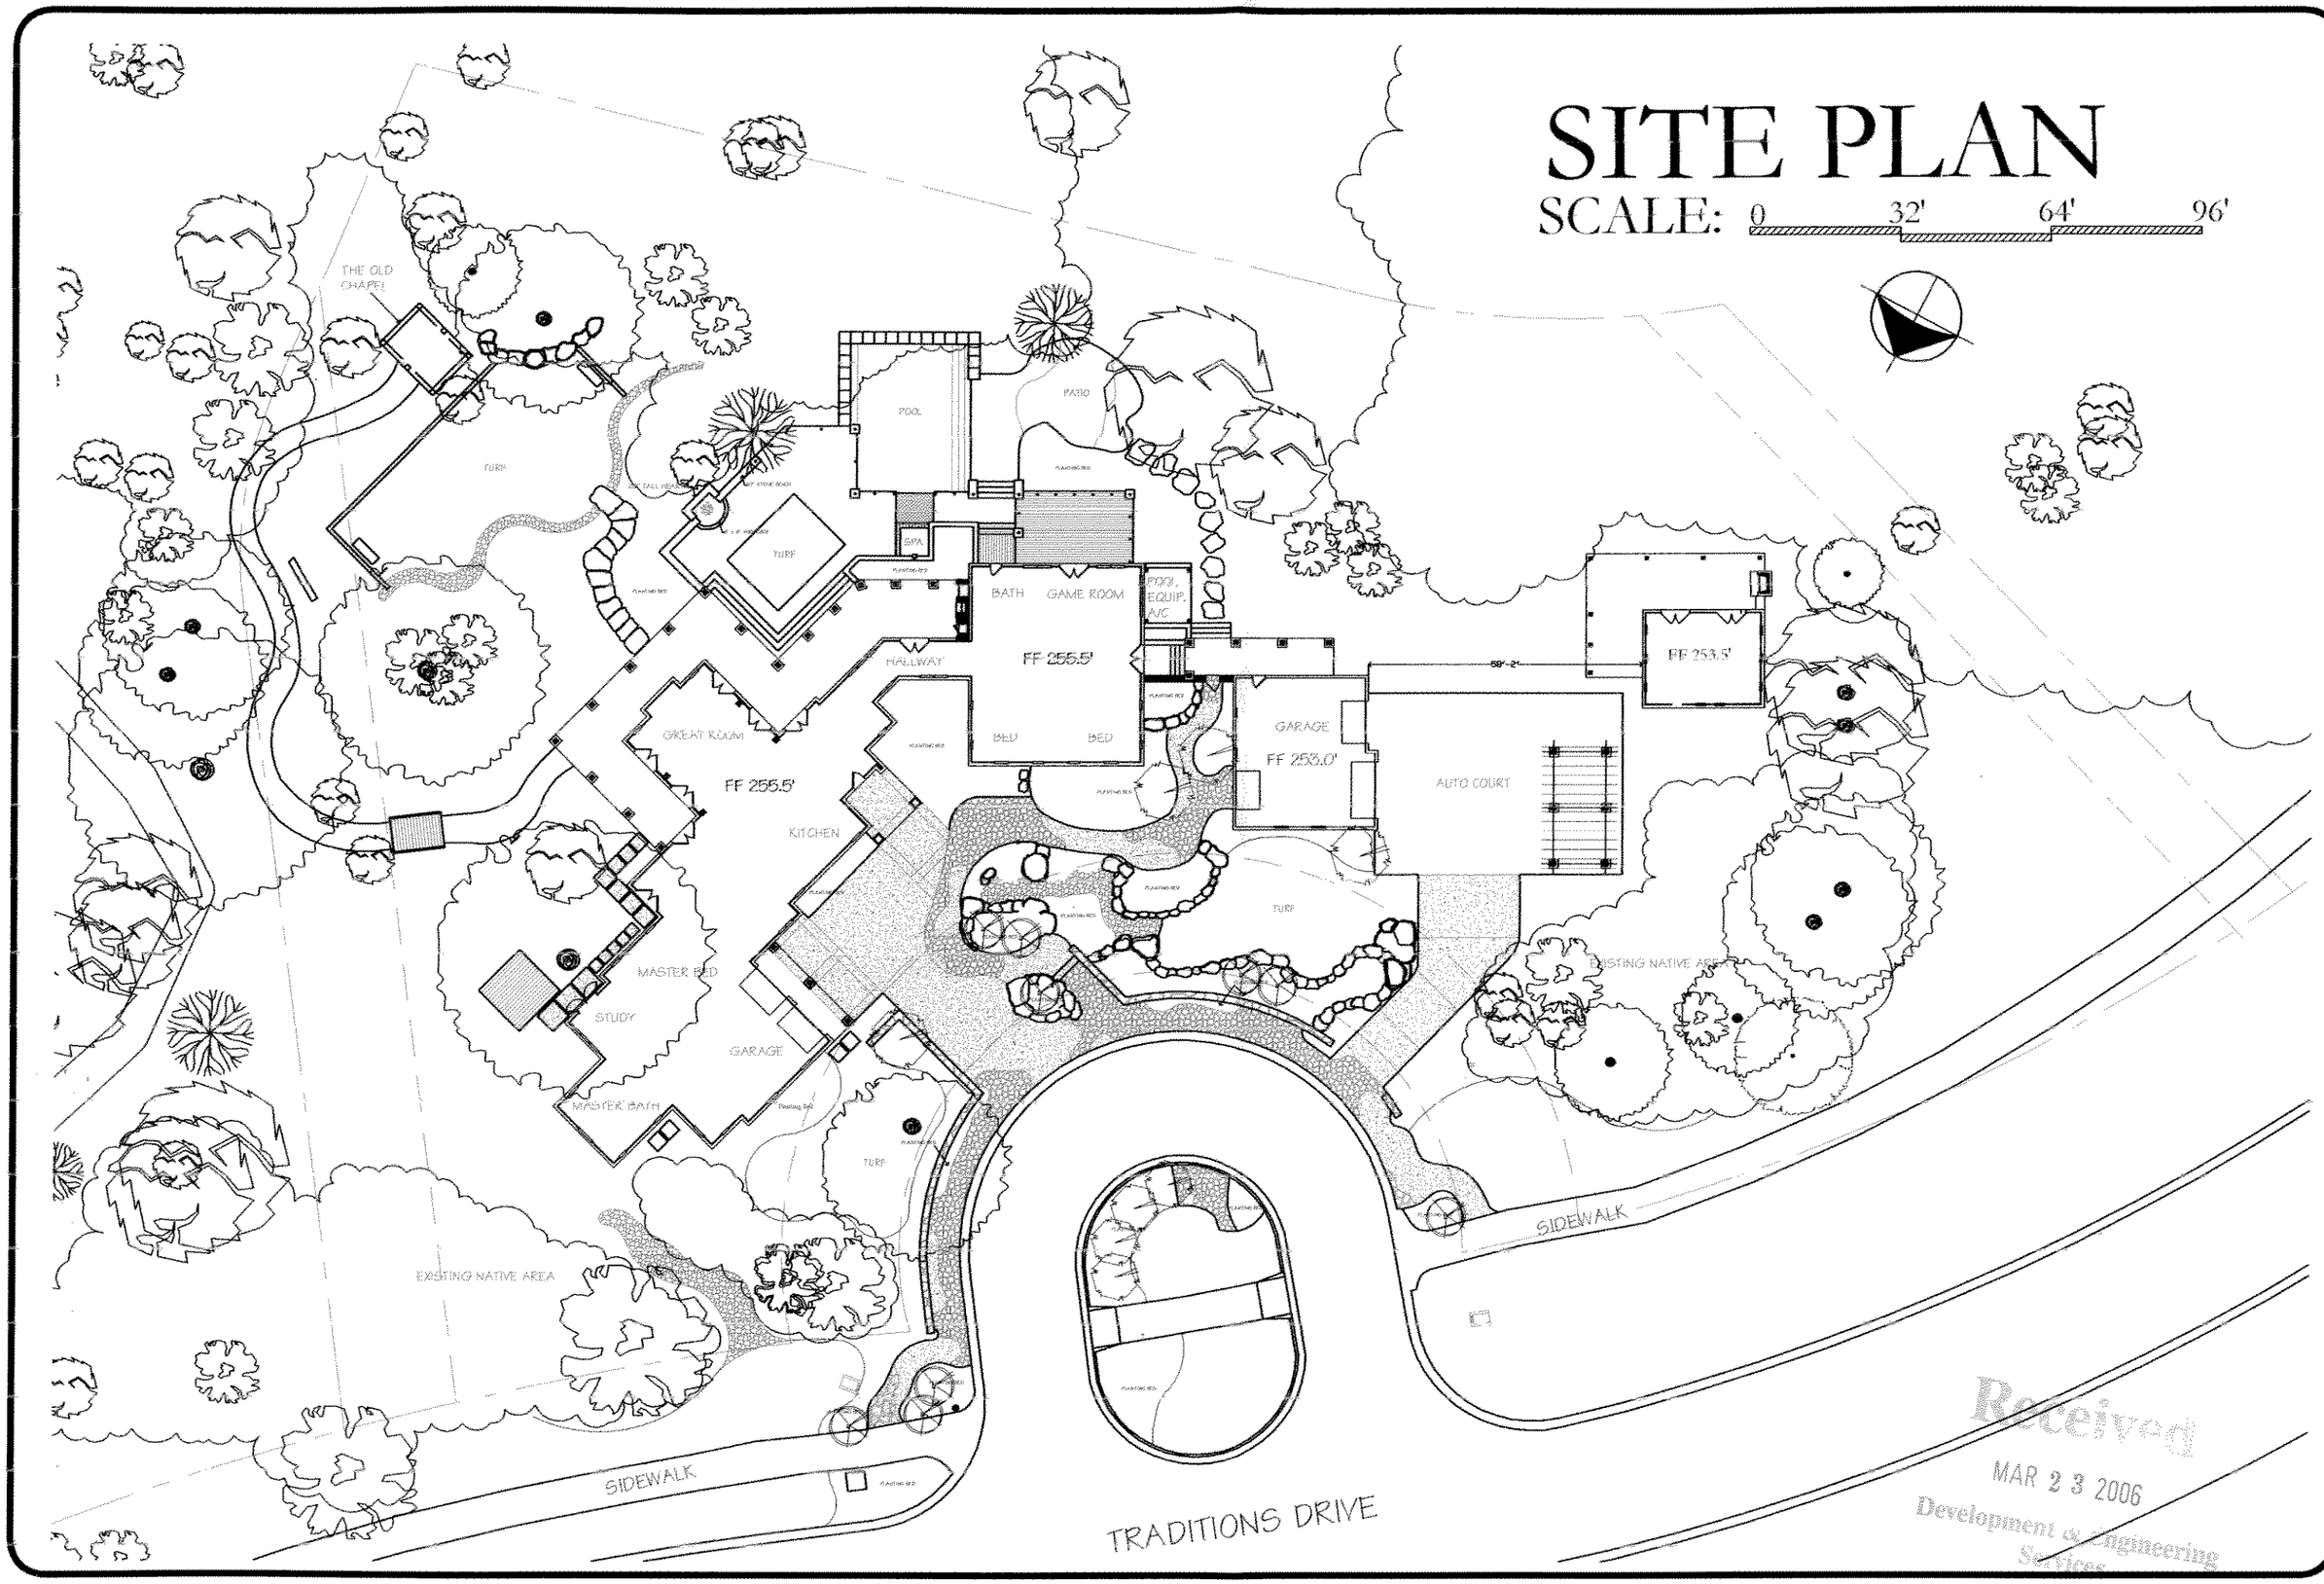

Received
MAR 23 2006
Development & Engineering Services