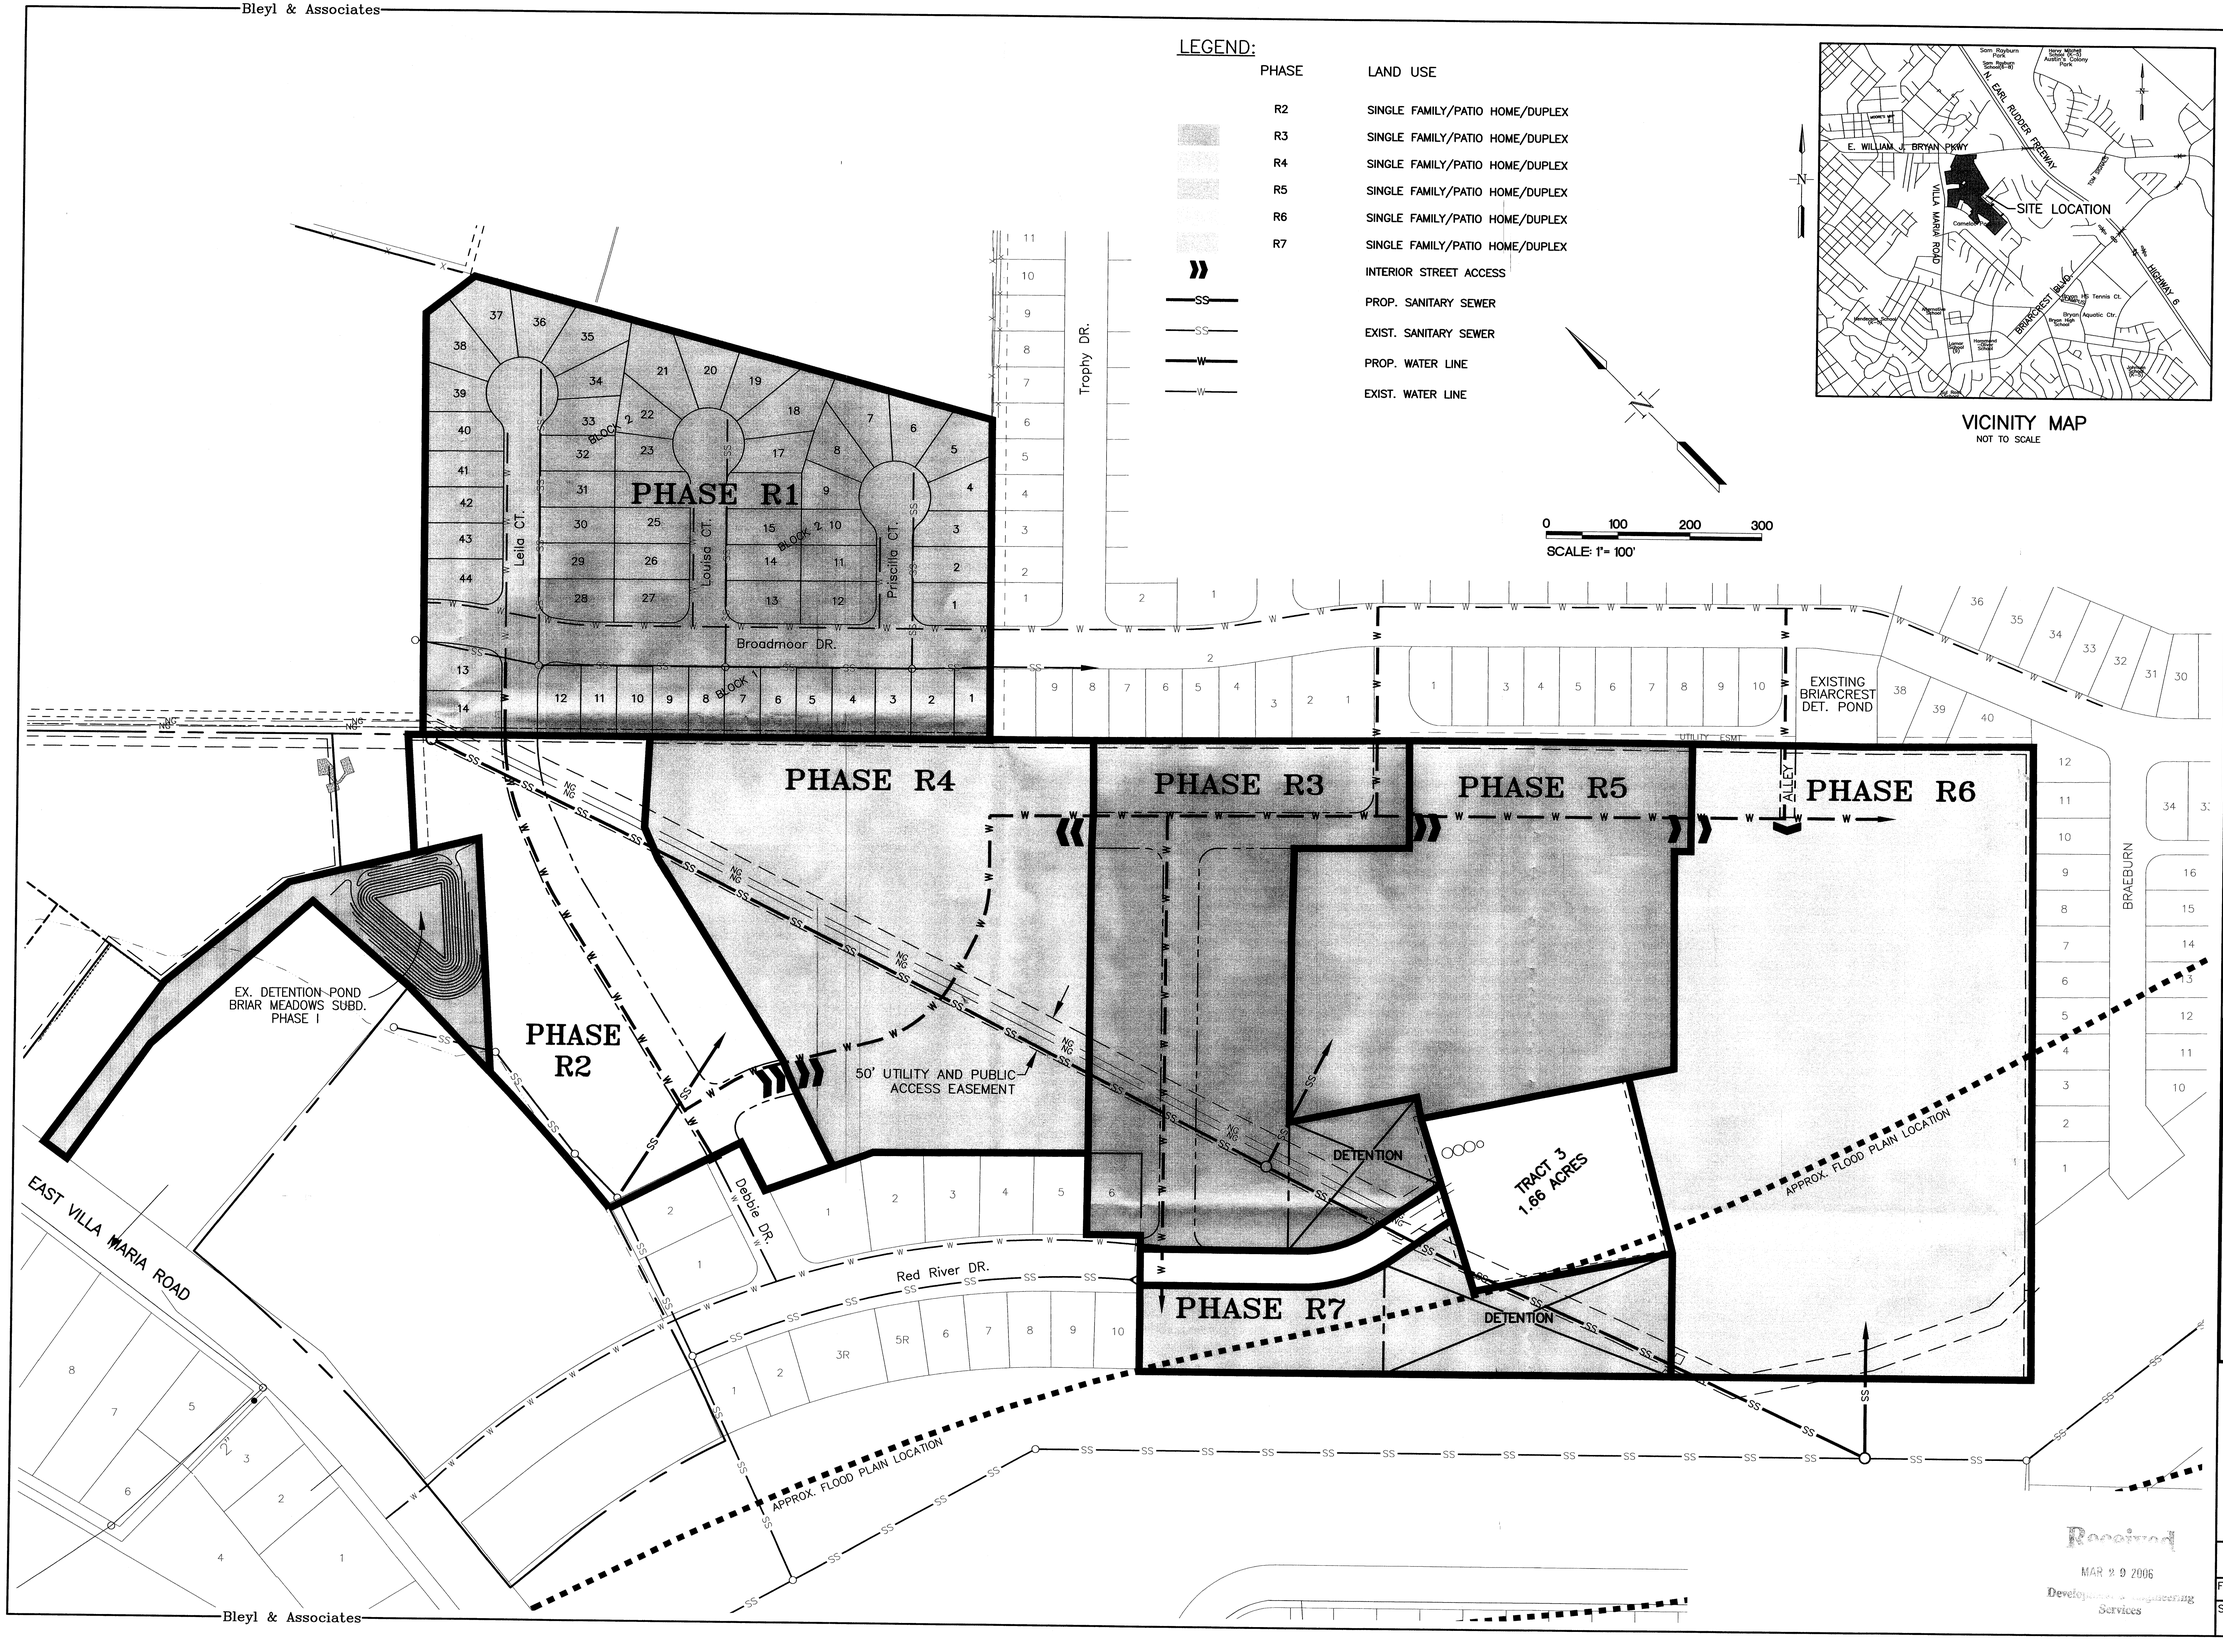

Received
MAR 29 2006
Development Engineering Services

REV	DATE	BY	APP	COMMENT

PREPARED FOR:

SCALE:
DATE: SEPTEMBER, 2003
DRAWN BY: SWW
PROJECT MANAGER: PAUL LEVENTIS, P.E.

Bleyl & Associates
Project Engineering & Management
1722 BROADMOOR, STE. 210
BRYAN, TEXAS 77802
(979) 268-1125 PHONE
(979) 260-3849 FAX
2251 N. LOOP 336 W
CONROE, TEXAS 77304
(936) 441-7833 PHONE
(936) 760-3833 FAX

MASTER PLAN

BRIAR MEADOWS

CITY OF BRYAN
BRAZOS COUNTY, TEXAS

BRIAR MEADOWS MASTER PLAN

PROJECT NUMBER 7031
FILE NAME: 7031-MP01.DWG
SHEET: 1 OF: 1

20-90dpw