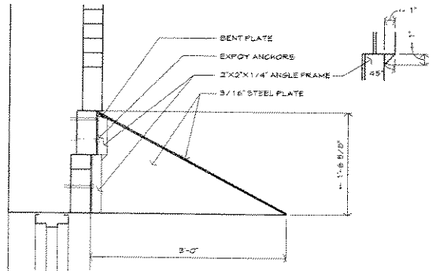

5 CANOPY SECTION
SCALE: 1" = 1'-0" REF: 1/A3.3

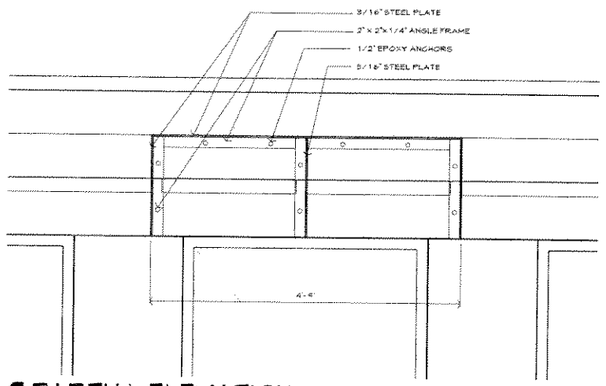

4 PARTIAL ELEVATION
SCALE: 1" = 1'-0" REF: 1/A3.3

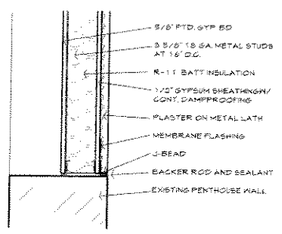

3 PLASTER INFILL SECTION
SCALE: 3/4" = 1'-0" REF: 2/A3.3

GENERAL NOTES - NEW WORK ON ELEVATIONS

1. CLEAN, PREP, AND PAINT ALL WOOD WINDOW TRIM. COLOR TO BE SELECTED
2. CLEAN, PREP, AND PAINT STEEL ANGLES ABOVE ALL WINDOWS, TYP. COLOR TO BE SELECTED

KEY NOTES - NEW WORK ON ELEVATIONS

1. INSTALL NEW WINDOWS ON 2ND, 3RD, AND 4TH FLOORS. REF: 1/A4.1 FOR WINDOW SCHEDULE, ELEVATIONS, AND DETAILS
2. NEW WINDOW UNIT REF: 1/A4.1
3. REPLACE WINDOW SASH REF: 1/A4.1 FOR WINDOW SCHEDULE, ELEVATIONS, AND DETAILS
4. NEW WOOD WINDOW AND DOOR UNIT. REF: 1/A4.1 FOR WINDOW SCHEDULE, ELEVATIONS, AND DETAILS
5. INSTALL SALVAGED LIMESTONE AND BRICK AT ENTRY. REF: _____ FOR DETAILS
6. PROVIDE NEW STAIRWAY REF: A4.2 FOR ENLARGED PLANS, SECTIONS, DETAILS.
7. PROVIDE NEW LIGHT FIXTURE
8. NEW RAMP, STEPS, AND RAILING REF: 7, 8/A4.5
9. PLASTER INFILL REF: 1, 2/A4.3
10. NEW MONUMENTAL STEPS AND RAILING REF: 4/A4.5
13. 20'-0" HIGH ALUM WALL MOUNTED FLAGPOLE REF: 6/A4.3

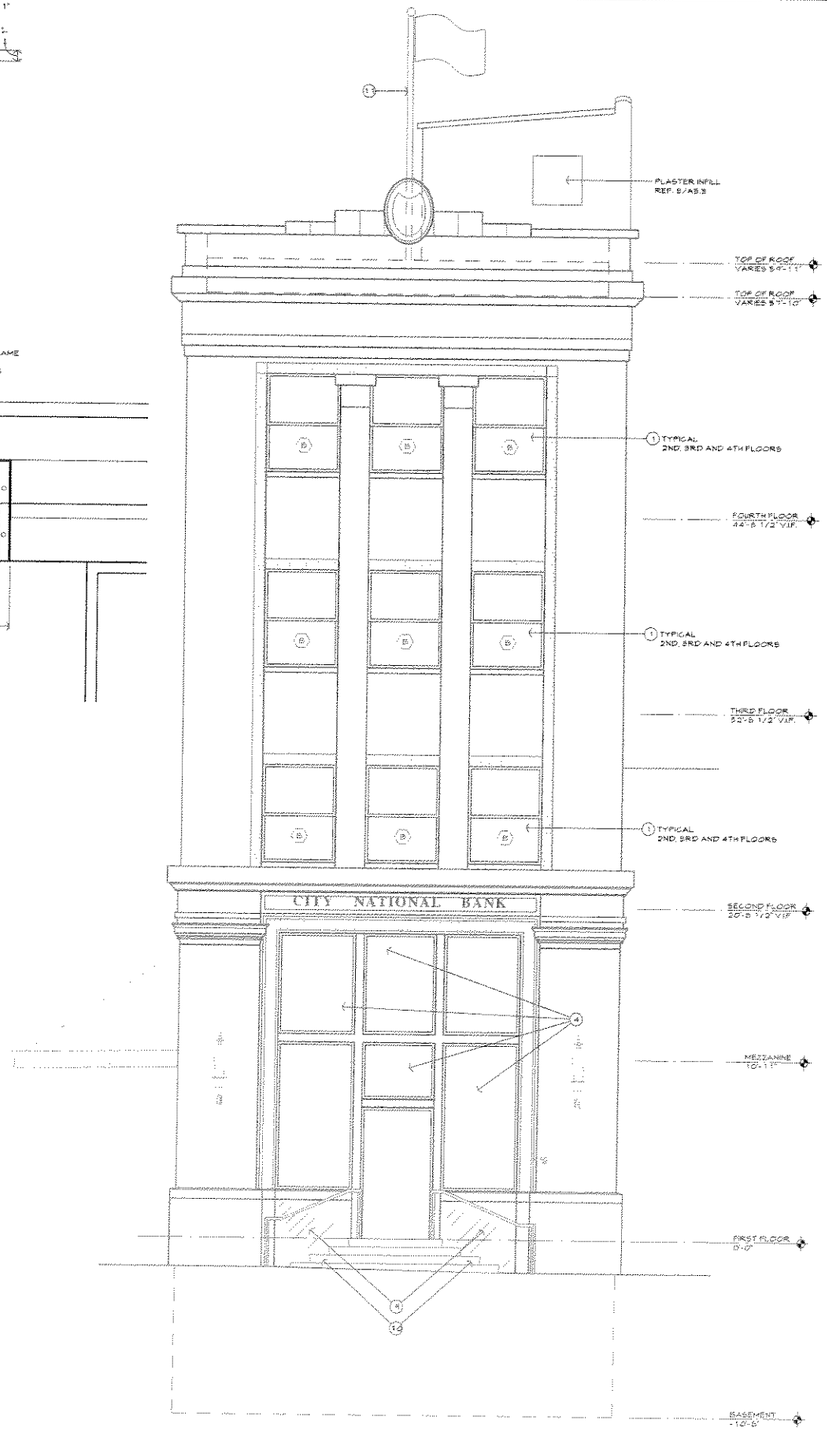

2 NEW EAST ELEVATION
SCALE: 1/4" = 1'-0"

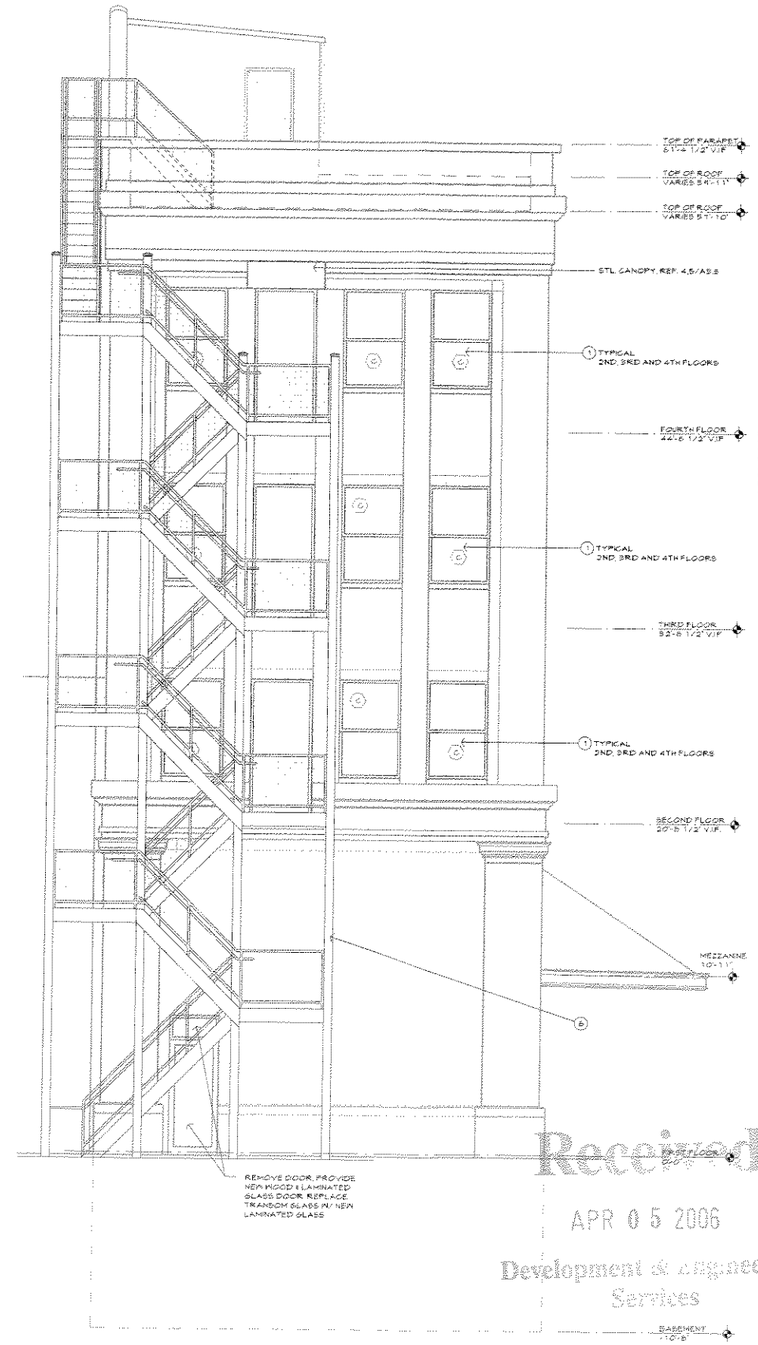

1 NEW WEST ELEVATION
SCALE: 1/4" = 1'-0"

the arkitex STUDIO INCORPORATED
511 University Drive East Suite 201
College Station, Texas 77840
Phone 979/260-2635
Fax 979/846-3224
www.arkitex.com

THIS ELECTRONIC DRAWING FILE IS RELEASED UNDER THE AUTHORITY OF CHARLES H. DORF (THE ARKITEX STUDIO INC) REGISTRATION NUMBER 17864 ON 31 MARCH 2006, AND MAINTAINS THE ORIGINAL FILE. THIS ELECTRONIC DRAWING FILE MAY BE USED AS A BACKGROUND DRAWING, PURSUANT TO RULE 1.103(7) OF THE RULES AND REGULATIONS OF THE TEXAS BOARD OF ARCHITECTURAL EXAMINERS. THE USER OF THIS ELECTRONIC DRAWING FILE AGREES TO ASSUME ALL RESPONSIBILITY FOR ANY MODIFICATION TO OR USE OF THIS DRAWING FILE THAT IS INCONSISTENT WITH THE REQUIREMENTS OF THE RULES AND REGULATIONS OF THE TEXAS BOARD OF ARCHITECTURAL EXAMINERS. ONLY THE ARCHITECT MAY MAKE ANY MODIFICATION TO THIS ELECTRONIC DRAWING FILE WITHOUT THE ARCHITECT'S EXPRESS WRITTEN PERMISSION.

RENOVATIONS TO THE ASTIN BUILDING
100 MAIN STREET BRYAN, TEXAS

Received
APR 05 2006
Development & Engineering Services

REVISIONS:	
NUMBER	DATE
1	3/30/05
2	4/21/05
3	11/7/05
4	2/15/06
5	3/28/06

PROJ. NO. 0439
DATE MAR 2005

A3.3
EXTERIOR PACKAGE
OF 4

5U06-01

REFER TO DRAWING A3.3 FOR KEY AND GENERAL NOTES

NEW SOUTH ELEVATION

SCALE: 1/4" = 1'-0"

the arkitex STUDIO INCORPORATED
511 University Drive East Suite 201
College Station, Texas 77840
Phone 979/260-2635
Fax 979/846-3224
www.arkitex.com

THIS ELECTRONIC DRAWING FILE IS RELEASED UNDER THE AUTHORITY OF CHARLES A. BURKS (THE ARKITEX STUDIO, INC.) REGISTRATION NUMBER 1904 ON 31 MARCH 2006, WHO MAINTAINS THE ORIGINAL FILE. THIS ELECTRONIC DRAWING FILE MAY BE USED AS A BACKGROUND DRAWING, PURSUANT TO RULE 1.0911 OF THE RULES AND REGULATIONS OF THE TEXAS BOARD OF ARCHITECTURAL EXAMINERS. THE USER OF THIS ELECTRONIC DRAWING FILE AGREES TO ASSUME ALL RESPONSIBILITY FOR ANY MODIFICATION TO OR USE OF THE DRAWING FILE THAT IS INCONSISTENT WITH THE REQUIREMENTS OF THE RULES AND REGULATIONS OF THE TEXAS BOARD OF ARCHITECTURAL EXAMINERS. [redacted] MAY MAKE ANY MODIFICATION TO THIS ELECTRONIC DRAWING FILE WITHOUT THE ARCHITECT'S EXPRESS WRITTEN PERMISSION.

RENOVATIONS TO THE ASTIN BUILDING

100 MAIN STREET

BRYAN, TEXAS

REVISIONS:	
NUMBER	DATE
1	3/30/05
2	4/21/05
3	11/7/05
4	2/15/06
5	3/28/06

PROJ. NO. 0438
DATE MAR 2005

A3.4

EXTERIOR PACKAGE

OF

10-06-01

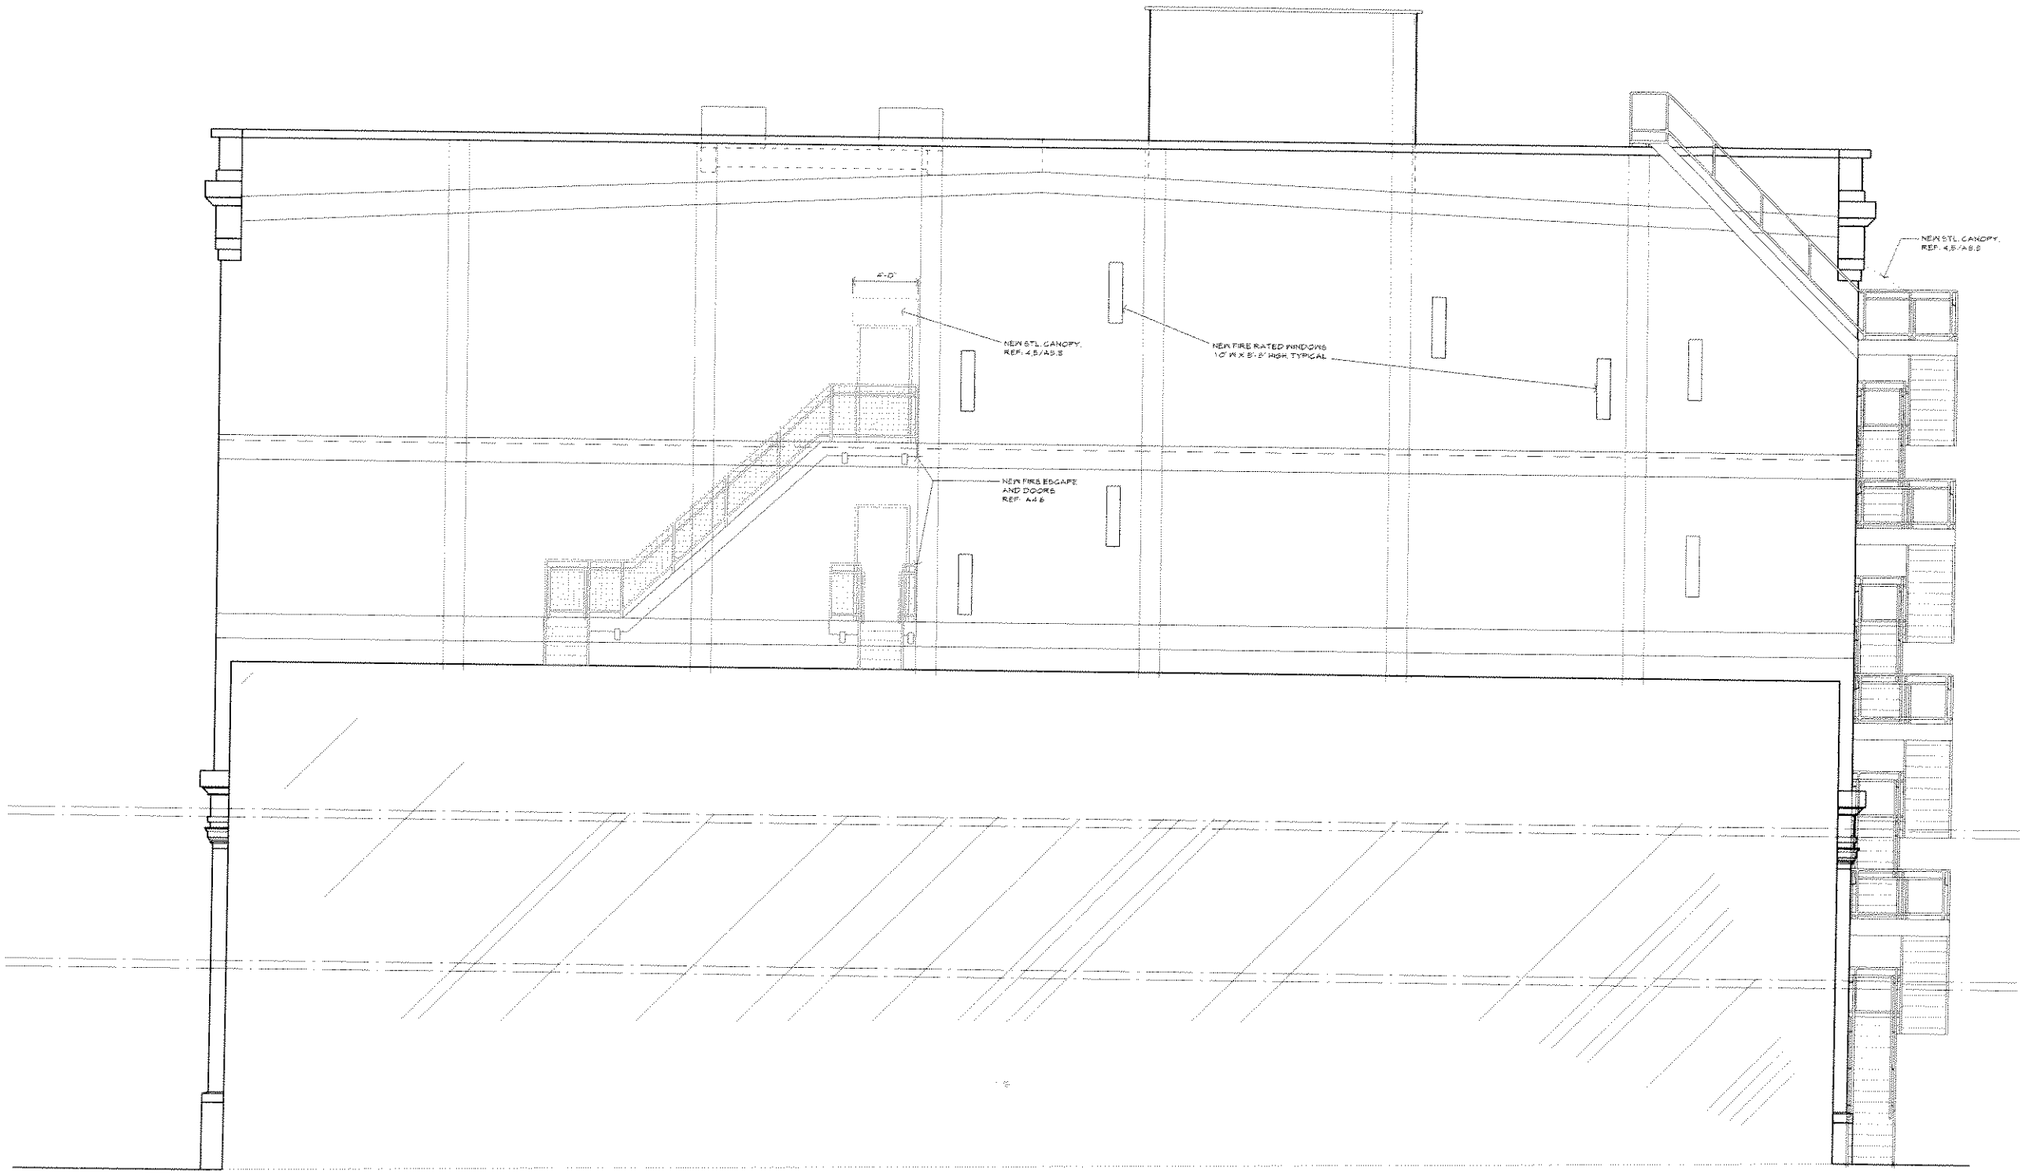

NORTH ELEVATION
SCALE: 1/4" = 1'-0"

the arkitex STUDIO INCORPORATED
511 University Drive East Suite 201
College Station, Texas 77840
Phone 979/260-2635
Fax 979/846-6224
www.arkitex.com

THIS ELECTRONIC DRAWING FILE IS RELEASED UNDER THE AUTHORITY OF CHARLES N. BURRIS (THE ARKITEX STUDIO, INC.) REGISTRATION NUMBER 1804 ON 31 MARCH 2006, WHO MAINTAINS THE ORIGINAL FILE. THIS ELECTRONIC DRAWING FILE MAY BE USED AS A BACKGROUND DRAWING, PURSUANT TO RULE 1.103(f) OF THE RULES AND REGULATIONS OF THE TEXAS BOARD OF ARCHITECTURAL EXAMINERS. THE USER OF THIS ELECTRONIC DRAWING FILE AGREES TO ASSUME ALL RESPONSIBILITY FOR ANY MODIFICATION TO OR USE OF THIS DRAWING FILE THAT IS INCONSISTENT WITH THE REQUIREMENTS OF THE RULES AND REGULATIONS OF THE TEXAS BOARD OF ARCHITECTURAL EXAMINERS. THE USER MAY MAKE ANY MODIFICATION TO THIS ELECTRONIC DRAWING FILE WITHOUT THE ARCHITECT'S EXPRESS WRITTEN PERMISSION.

RENOVATIONS TO THE
ASTIN BUILDING
100 MAIN STREET
BRYAN, TEXAS

REVISIONS:	
NUMBER	DATE
1	07/11/05
2	11/23/05

PROJ NO. 0439
DATE MAR 2005

A3.5
EXTERIOR PACKAGE
OF 9

SU06-01