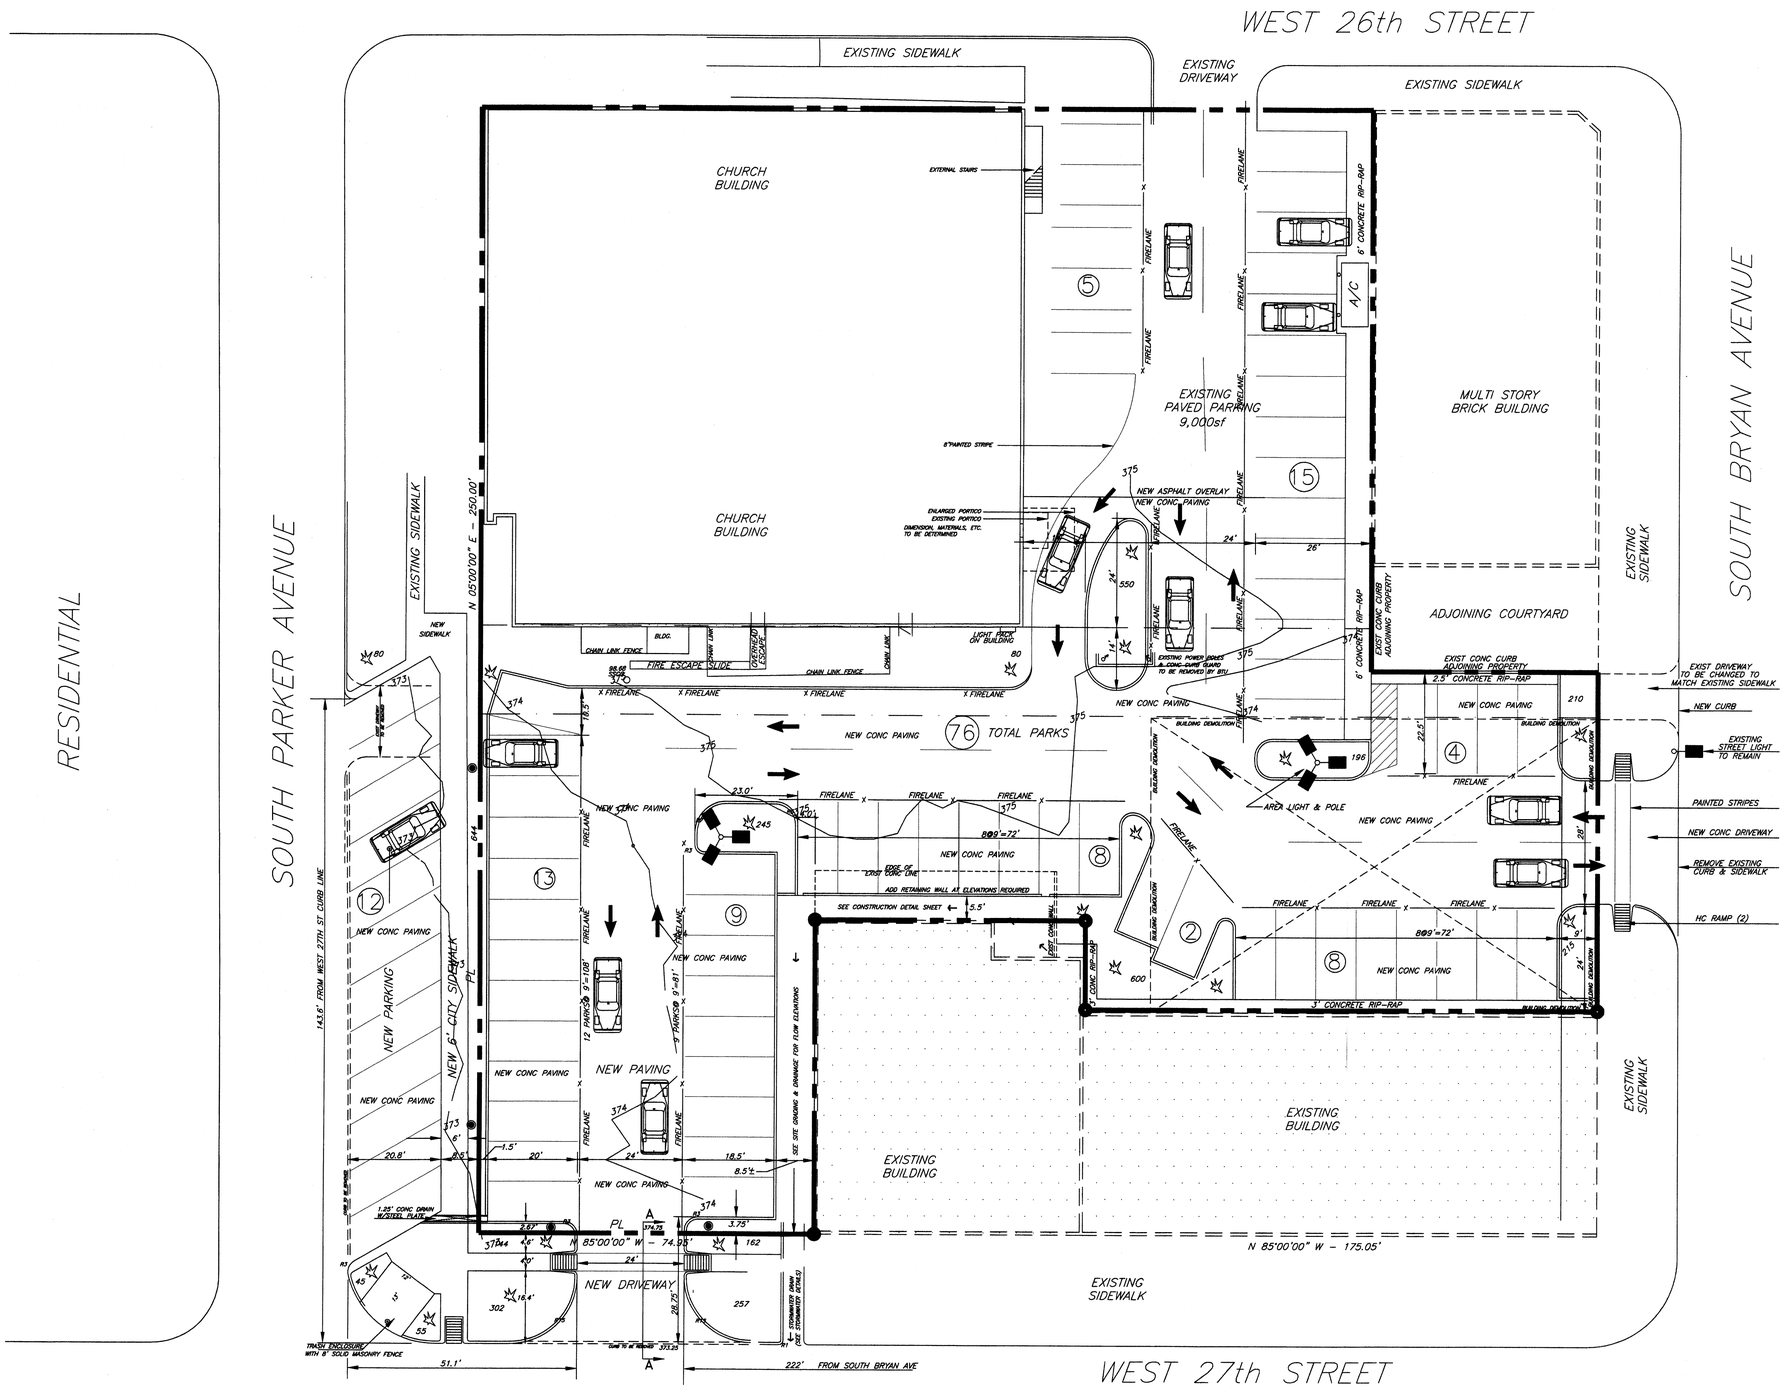


# SITE DIMENSION PLAN

## LEGAL DESCRIPTION:

SAINT ANDREW'S EPISCOPAL CHURCH

## LEGEND:

- PROPERTY LINE
- EASEMENT LINE
- PARKING SPACES THIS ROW (8)
- CURB (With Radius Call-out) R2
- FIRE LANE MARKING ACCORDING TO CITY OF BRYAN REQUIREMENTS
- SIDEWALK HANDICAP RAMP

## PROJECT SCOPE:

I. DEMOLITION
1) DEMOLISH AND REMOVE EXISTING SAVINGS AND LOAN BUILDING. (100x65=6500 sq.ft.) BASEMENT WALL TO BE EXCAVATED 5 FEET BELOW EXISTING FLOOR ELEVATION. NO RUBBLE OR DEBRIS TO REMAIN IN BASEMENT.
2) BACKFILL BASEMENT WITH SELECT FILL.

II. CONSTRUCT ADDITIONAL PARKING
1) PROVIDE FILL (IF REQUIRED) FOR FINISH PAVING GRADE TO MATCH SIDEWALK AT SOUTH BRYAN AVENUE.
2) PREPARE EXISTING EARTH AND DRIVEWAY SOUTH OF CHURCH BUILDING FOR PAVING ASCCORDING TO PLAN SHEET SP1.0. ELIMINATE DRIVEWAY AT SOUTH PARKER AVENUE. ADD DRIVEWAY AT WEST 27th STREET.
3) GRADE AND CONSTRUCT CONCRETE DRAINAGE ALONG NORTH AND WEST SIDE OF SPARKS BUILDING.
4) CONSTRUCT SMOOTH TRANSITION BETWEEN EXISTING CHURCH PARKING AND NEW PARKING AREAS.
5) CONSTRUCT STREET PARKING ALONG SOUTH PARKER AVENUE.

III. PARKING LOT ASPHALT OVERLAY
1) CONSTRUCT CURBING BETWEEN CHURCH BUILDING AND "3rd FLOOR CANTINA BUILDING" ACCORDING TO SHOP DRAWINGS.
2) INSTALL 1-1/2" ASPHALT TOPPING ON EXISTING PARKING LOT.

## PROJECT REQUIREMENT:

1. STORMWATER DRAINAGE EASEMENT TO ACCOMODATE RUN-OFF FROM SPARKS BUILDINGS ADJACENT TO THIS PROPERTY

### GENERAL INFORMATION

1. THIS PROPERTY ZONED - DOWNTOWN DISTRICT
2. ALL SIDEWALKS THIS PROJECT TO COMPLY WITH ADA REQUIREMENTS
3. ALL HC PARKING TO BE MET WITHIN PARKING LOT ADJACENT TO EAST BUILDING ENTRY.

### STORMWATER

1. STORMWATER DRAINAGE EASEMENT MUST ACCOMODATE RUN-OFF FROM SPARKS BUILDINGS ADJACENT TO THIS PARKING LOT
2. STORMWATER DETENTION NOT REQUIRED
3. NONE OF PROJECT SITE IS LOCATED WITHIN THE 100yr FLOODPLAIN - ACCORDING TO FIRM MAP #48041C0133C




VICINITY MAP

SCALE 1"=16'
0 8 16 32 48

M.L.HAMMONS,PE
1700 George Bush East
College Station Texas 77840
979 696 1444
Fax979 696 3651

STATE OF TEXAS
M. L. HAMMONS
25308
REGISTERED PROFESSIONAL ENGINEER

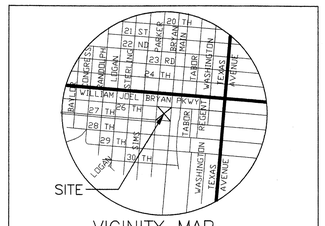SITE DIMENSION PLAN
ST. ANDREW'S EPISCOPAL CHURCH
217 WEST 26th ST.
BRYAN, TEXAS

| DATE | REVISION |
|---|---|
| | |

DRAWN: RAI
CHECKED: H
DATE: 5/1/06
PROJECT NUMBER: SP1.0

SP05-013 #2