NORTH

SITE PLAN
SCALE: 1" = 20'-0"

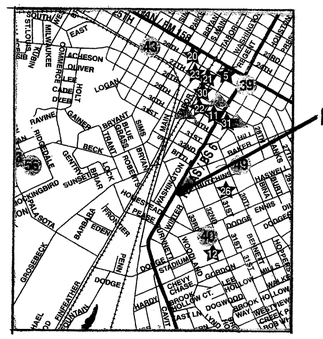

VICINITY MAP

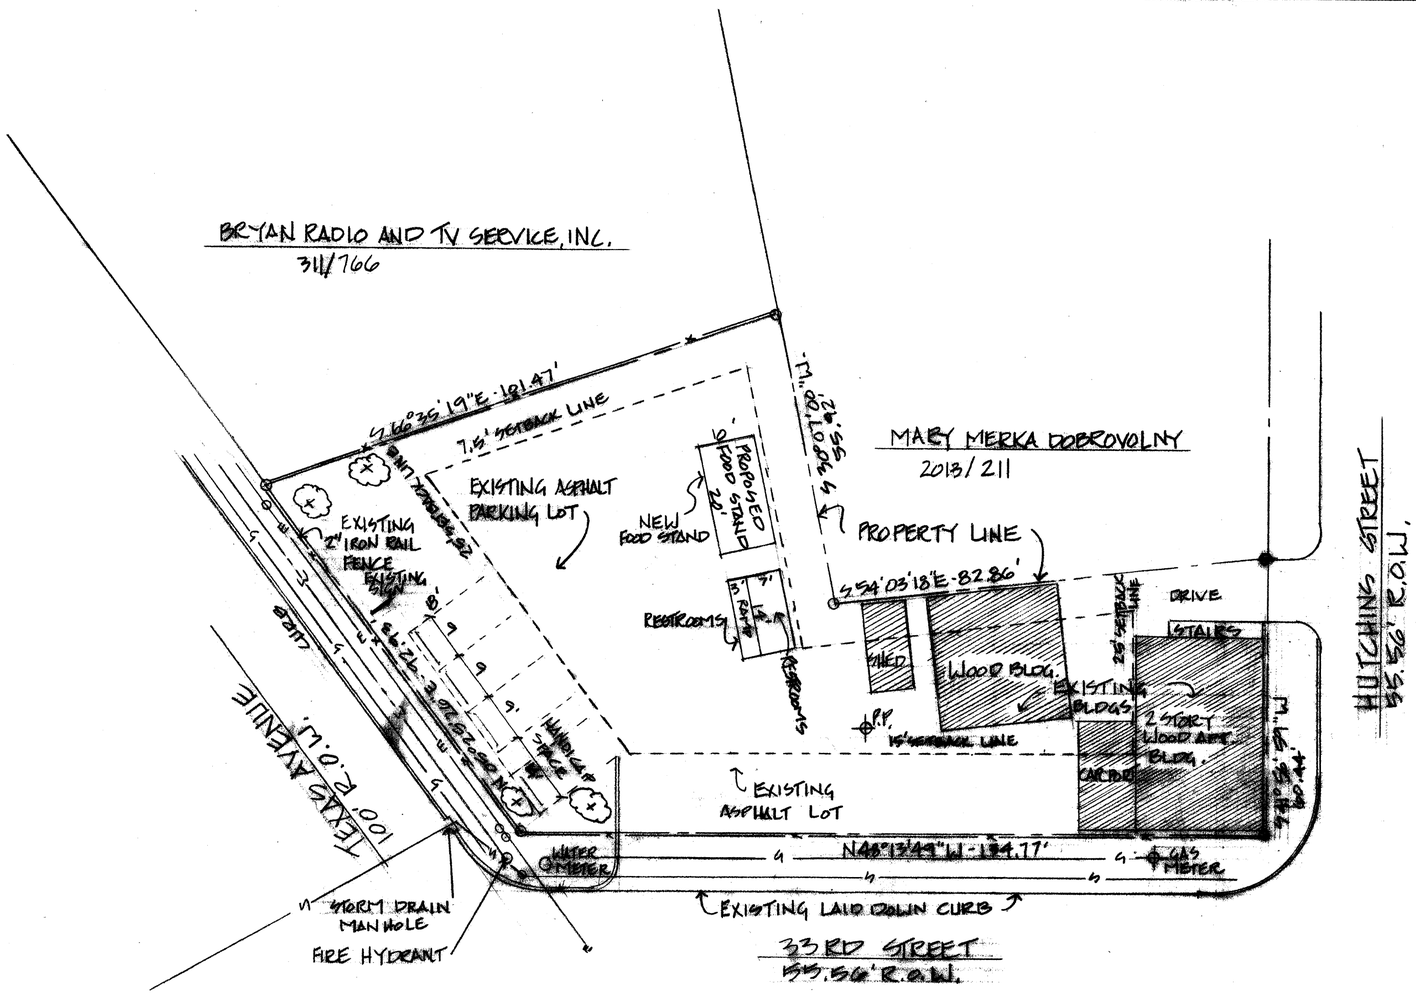

NOTES

1. LAY OF HOSE DISTANCE APPROX. 80'
2. GARBAGE TO BE CURBSIDE
3. AREA IS NOT IN FLOODPLAIN
4. FOUR CRAPEMYRTLES TO BE PLANTED
5. NO SIT DOWN AREA
   PICK UP ONLY

Received
MAY 3 1 2006
Development & Engineering Services

RAUL
PHONE # 718-3428
PHILLIPS ADDITION BLOCK 27
SITE PLAN SCALE: 1" = 20'