Parking - Required = 17
Provided = 11

Landscaping = 4 trees
= 14 shrubs (on property)
= 17 shrubs (in row)

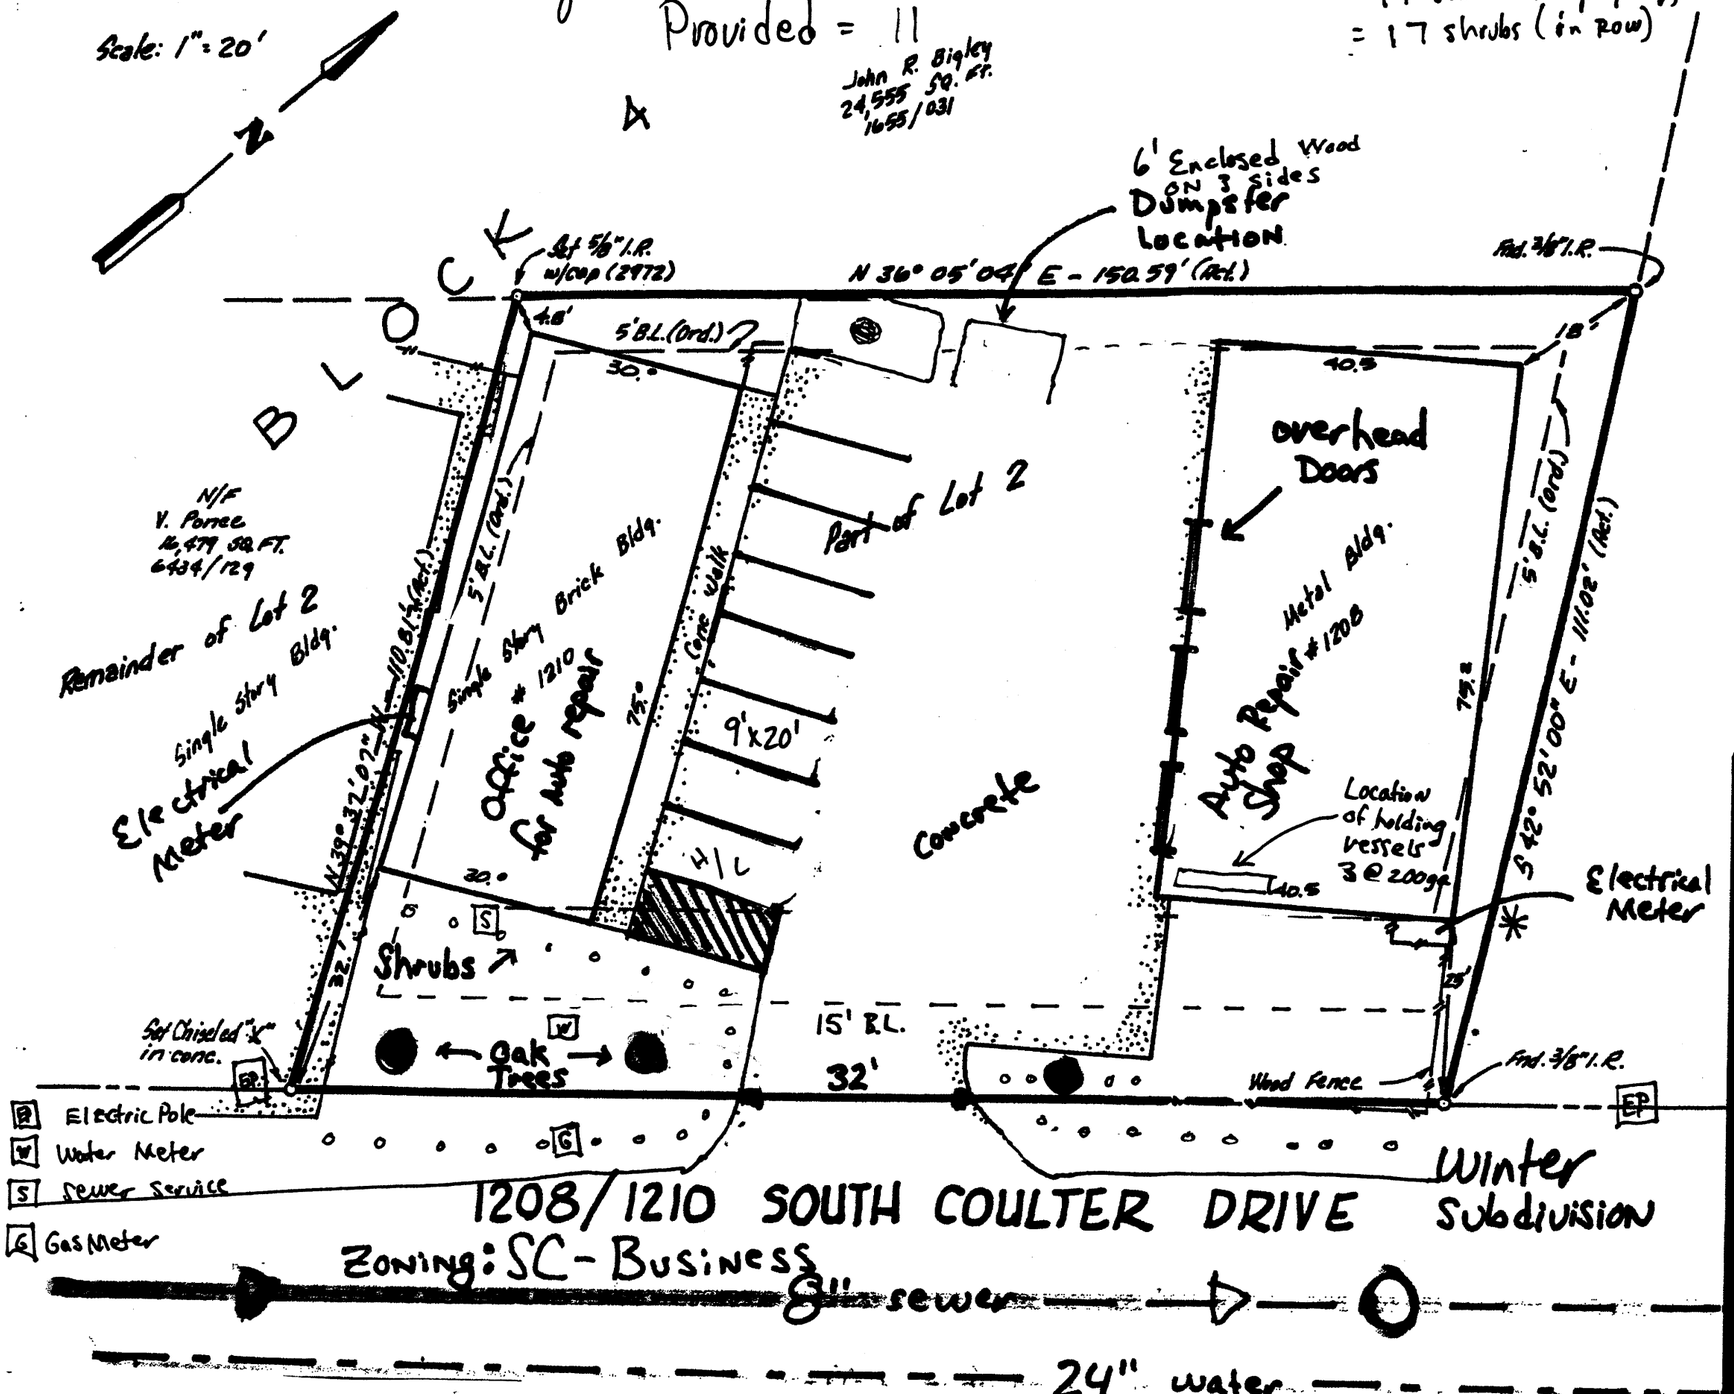

Notes:

1. "This survey is invalid without the orig signature, and is only valid for the init transaction."
2. "Fence lines may not be exactly on prope
3. * Scaled bearing used as basis of bear
4. This property is not in a 100-year flooc hazard area as established by the Feder Emergency Management Agency..
5. No open storage will be allowed.
6. No Additional water or sewer taps needs
7. No floor drains exist.

Owner : Billy W. Sharp
Date : 6/6/06

Applicant : Javier Saldana J.S
Date : 6.6.06/
492-1815 6/21/06 J.

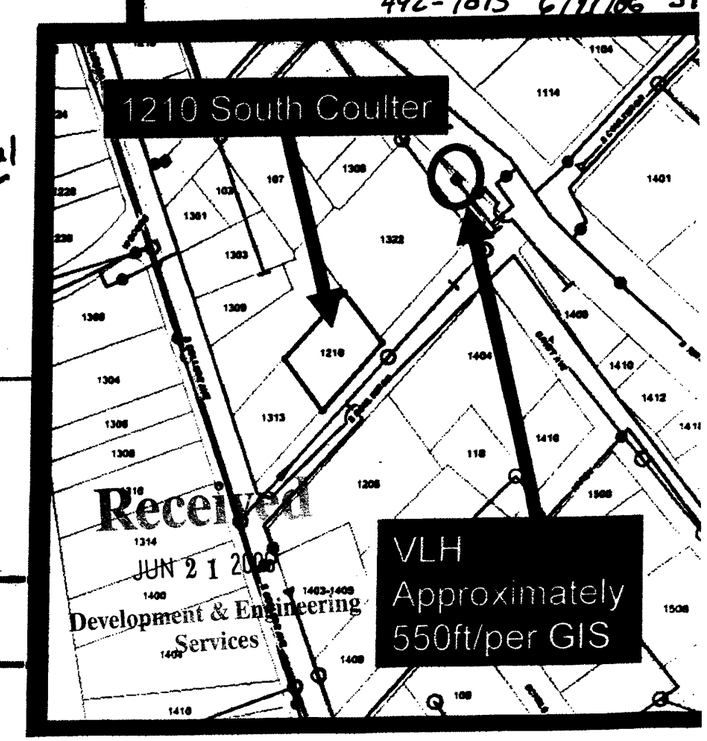

Received
JUN 21 2006
Development & Engineering Services