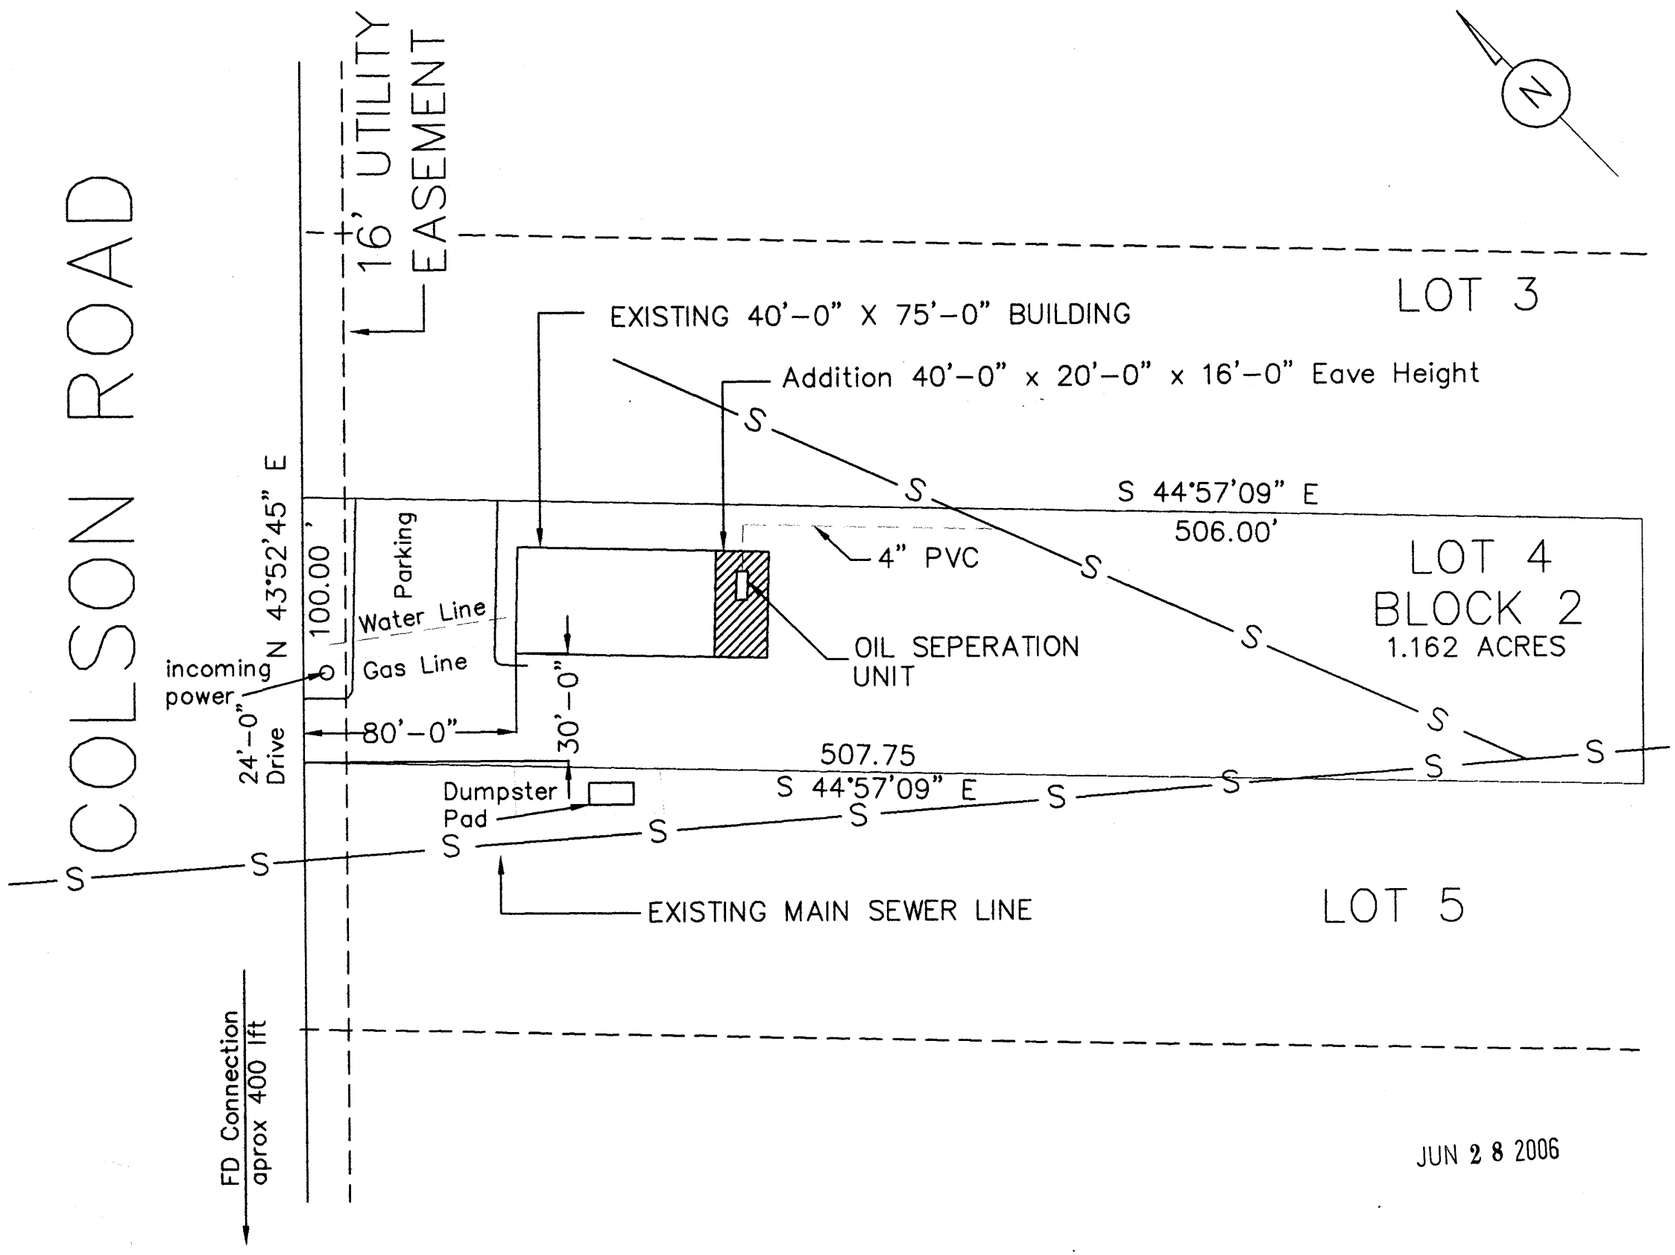

JUN 28 2006

General Notes

WASH BAY ADDITION

No.	Revision/Issue	Date

Firm Name and Address

Project Name and Address

LIBERTY METAL BUILDINGS
5807 STALLION RIDGE
COLLEGE STATION, TEXAS
77875
PHONE: 979-693-4597
FAX: 979-693-7624

Project LMB-02	Sheet A
Date 05/05/06	
Scale NTS	