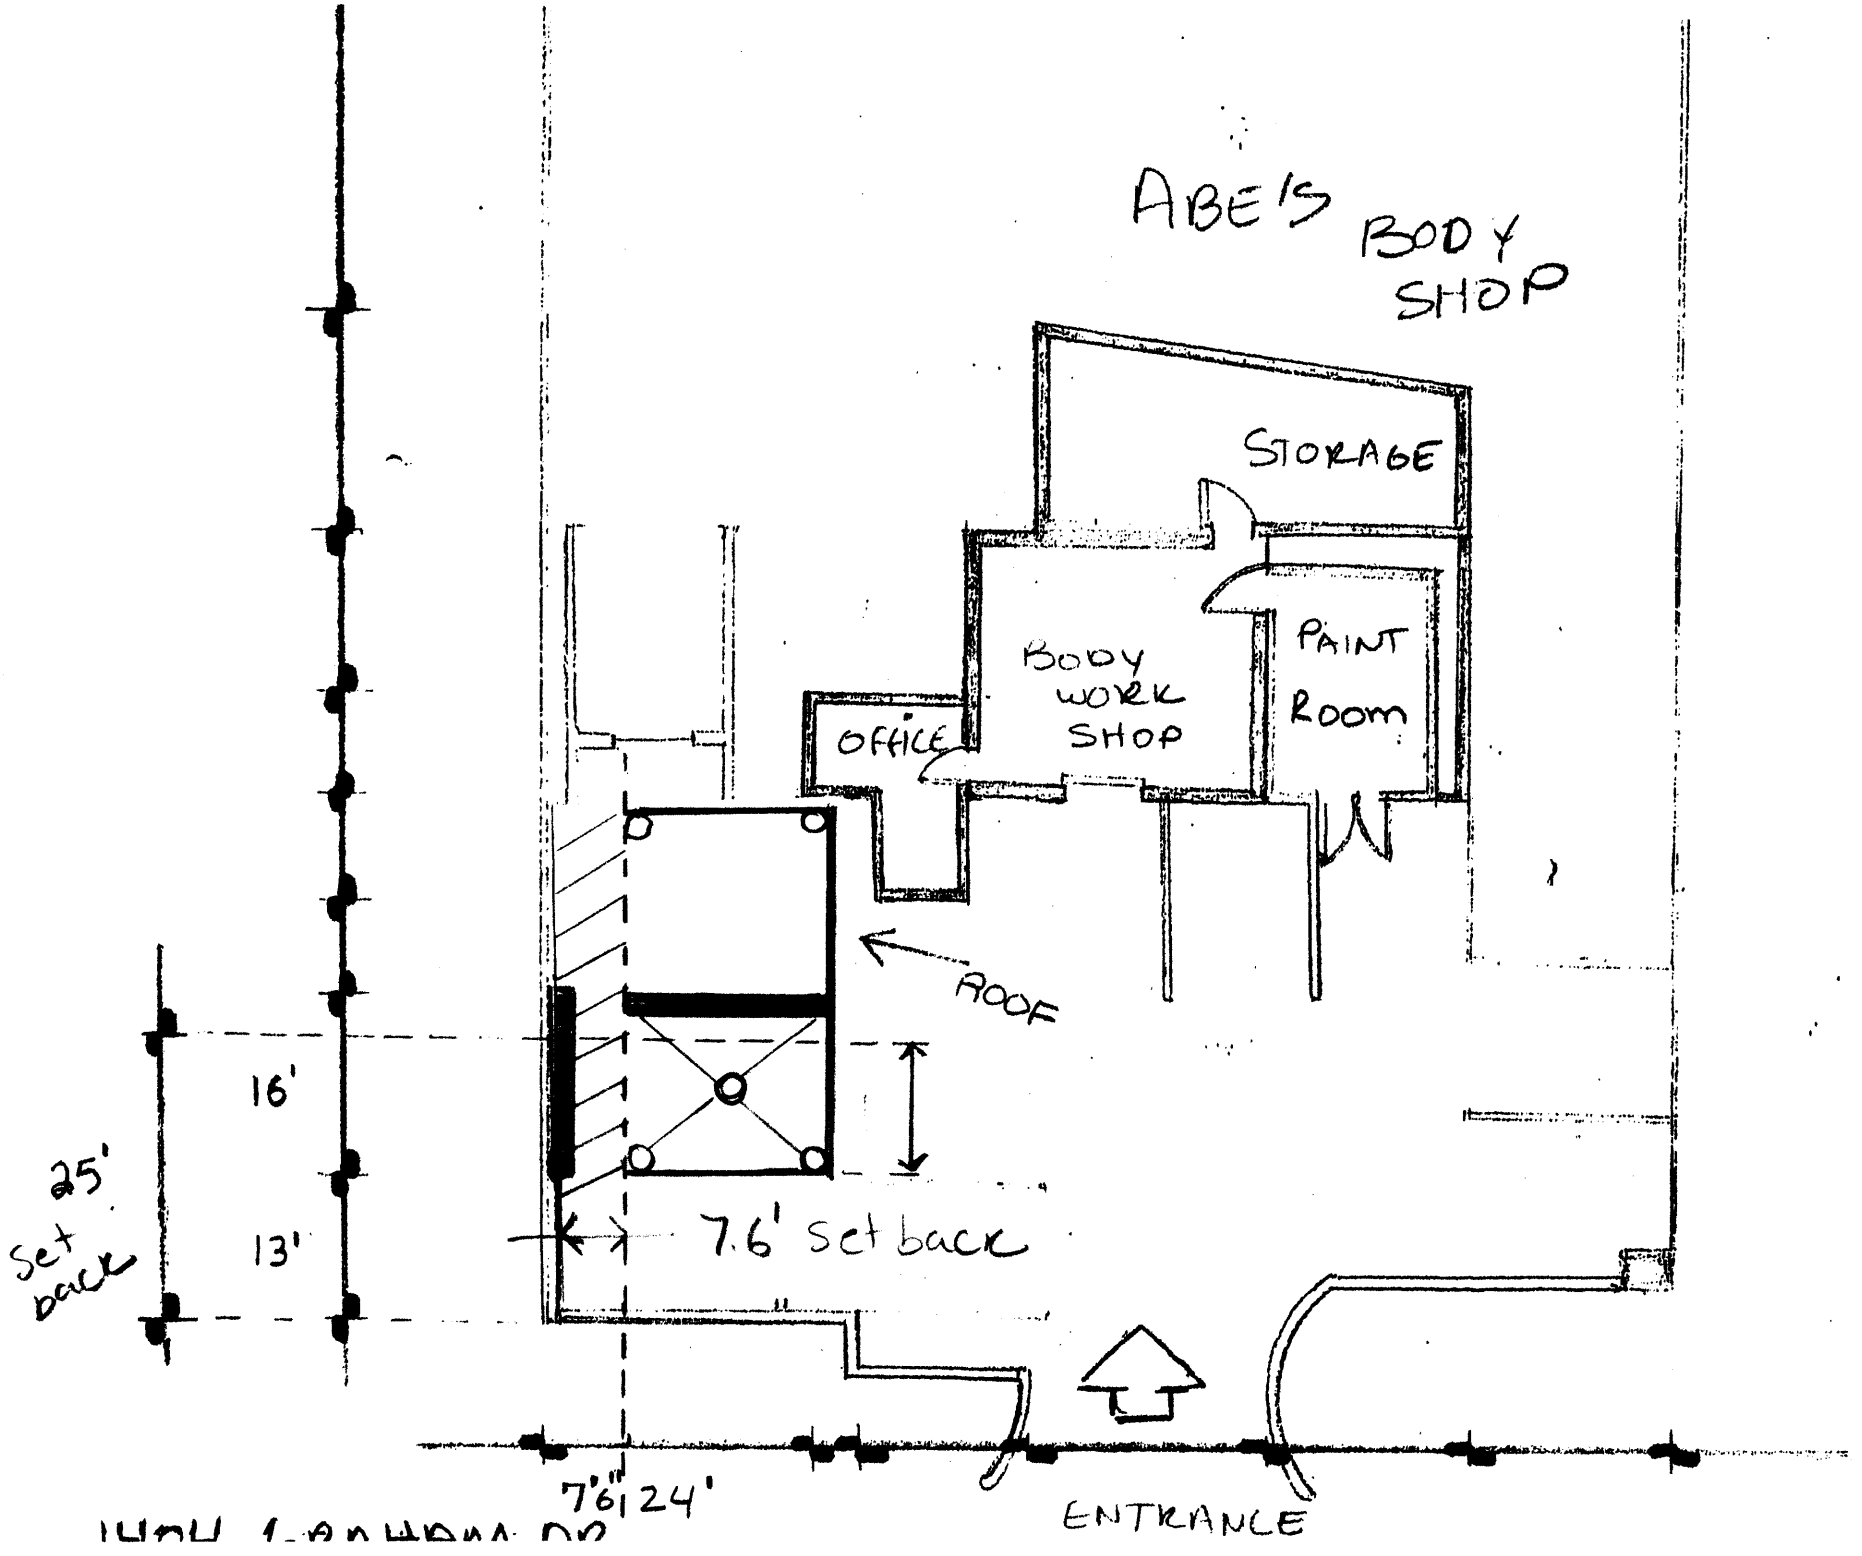
ABE'S BODY SHOP
STORAGE
PAINT ROOM
BODY WORK SHOP
OFFICE
ROOF
16'
25'
Set back
13'
7.6' set back
7'6"
24'
ENTRANCE

06-23-06