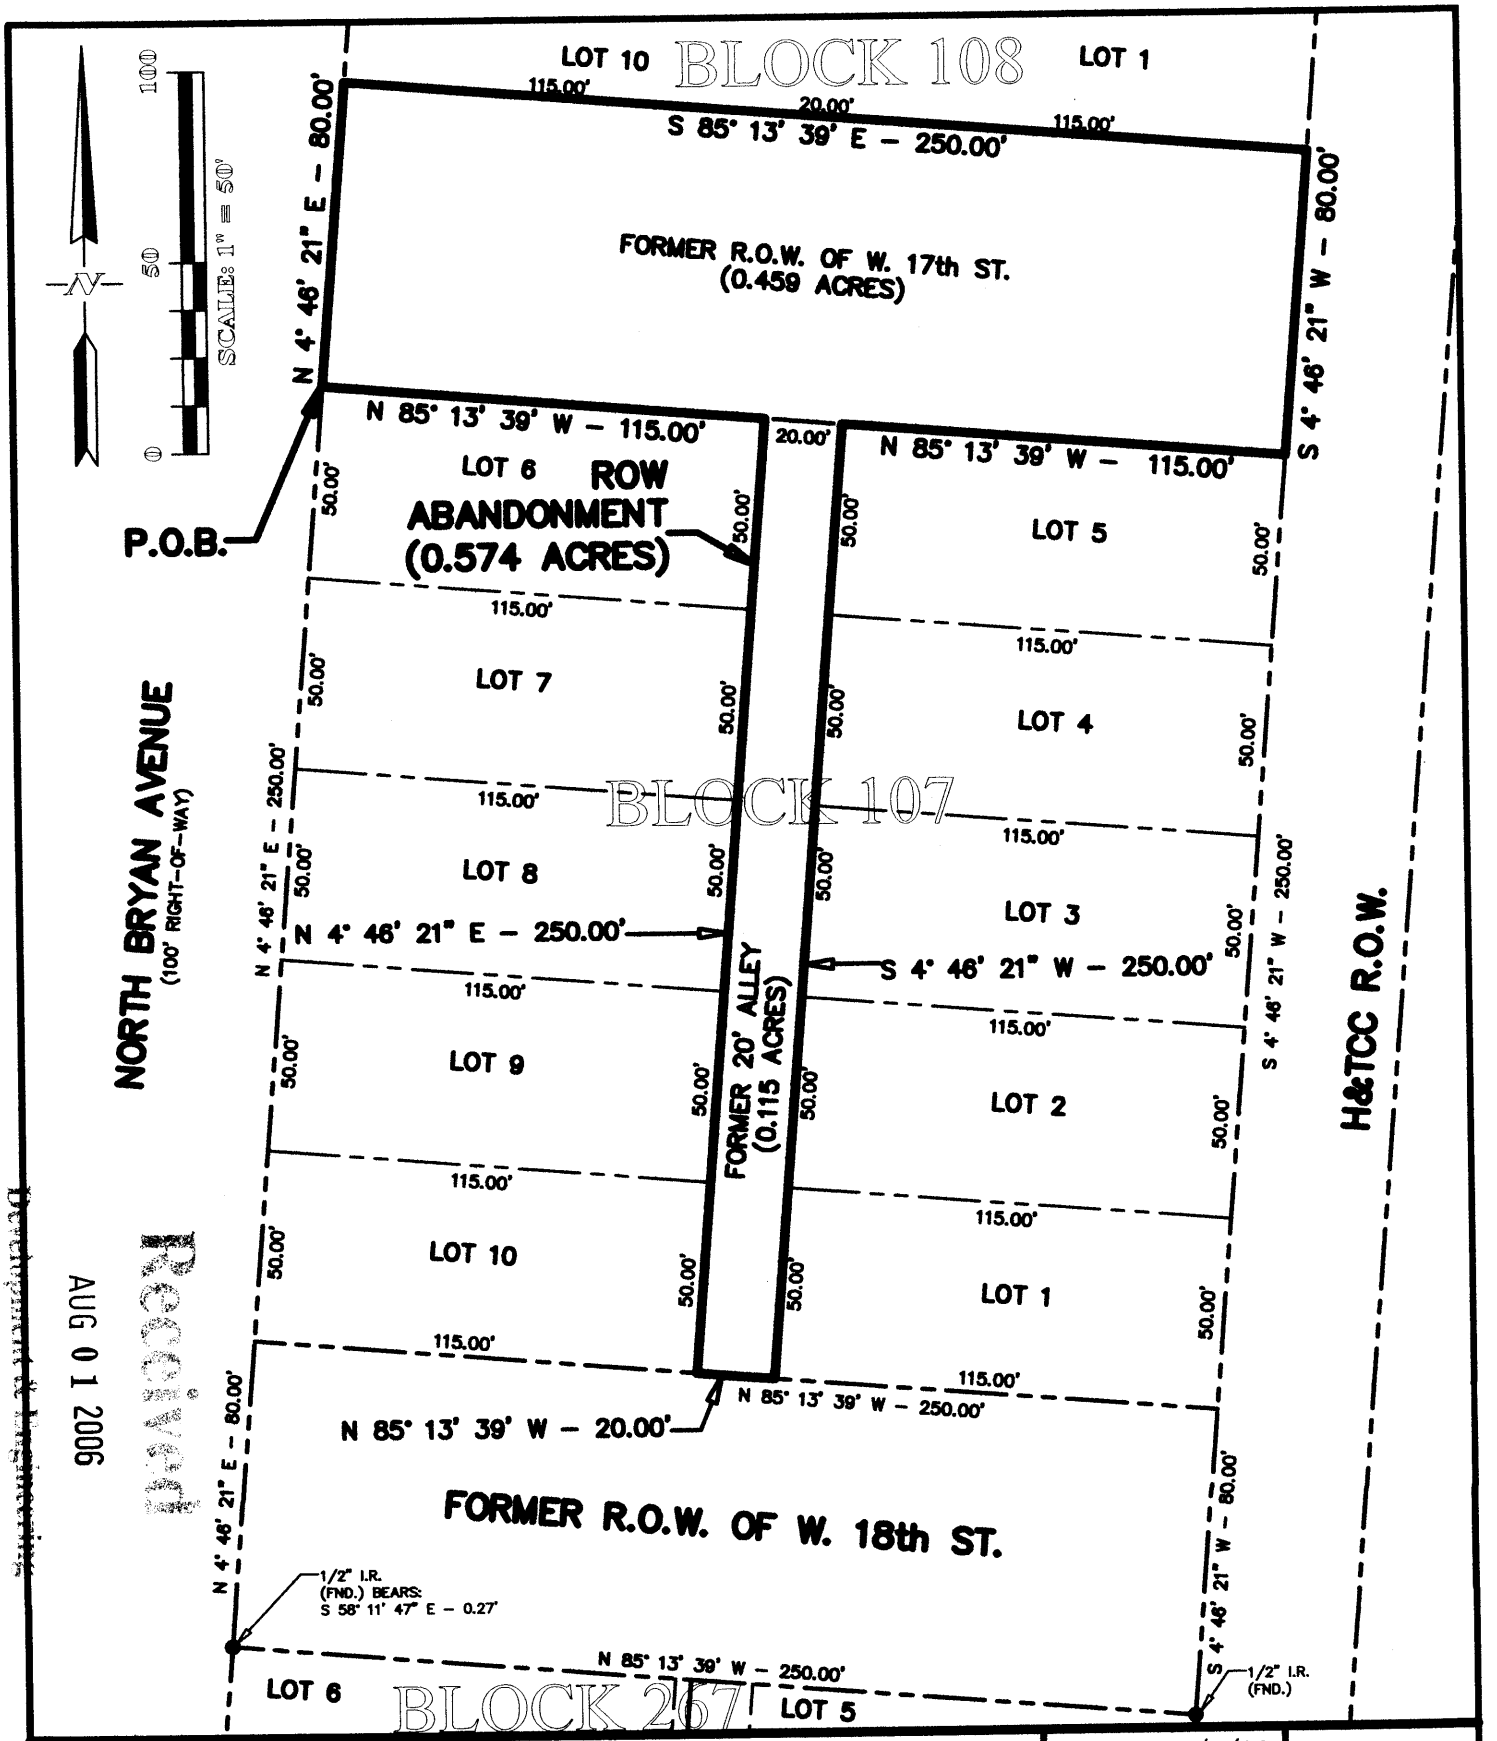

RABON METCALF ENGINEERING
POST OFFICE BOX 9253
COLLEGE STATION, TEXAS 77842
EMAIL: rmengineer@juno.com
OFFICE – (979) 690-0329
FAX – (979) 690-0329
CELL – (979) 219-4174

ROW ABANDONMENT–BLK 107
W. 17th ST. & 20' ALLEY
BRYAN, BRAZOS COUNTY, TEXAS

RME NO. 205-0285

DATE: 8/1/06
FILE: 0285AC1A
SCALE: 1"=50'

DRAWN BY: RAM
CHK BY: RAM

SHEET NO. A

Received
AUG 01 2006
Development Services