LEGEND (LANDSCAPE)

SYMBOL	QTY.	BOTANICAL NAME	COMMON NAME	SIZE
	1	QUERCUS VIRGINIA	LIVE OAK	2 1/2" CAL.
	8	RAPHIOLEPIS INDICA	INDIAN HAWTHORN	5 GAL.
	22	ANISACANTHUS QUADRIFIDUS	FLAME ACANTHUS	1 GAL.
	9	ABELIA GRANDIFLORA	ABELIA	5 GAL.
	13	HEDERA HELIX	ENGLISH IVY	1 GAL.
	4	LAGERSTROEMIA INDICA	CREPE MYRTLE	2 1/2" CAL.

SITE TOTAL = 8625 SF
REQUIRED LANDSCAPING = 690 SF

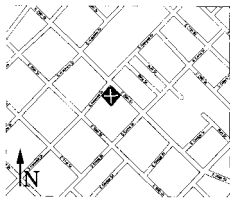

6 VICINITY MAP
NTS

SIGNAGE AREA = 14 SF

9 BUILDING SIGNAGE
NTS

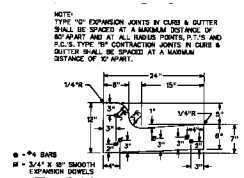

3 TYPICAL CURB SECTION
NTS

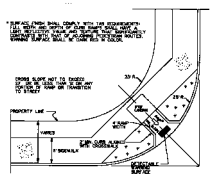

2 AMBULATORY RAMP
NTS

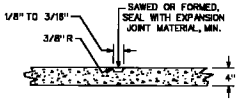

5 SIDEWALK CONTRACTION JOINT
NTS

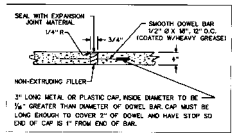

4 SIDEWALK EXPANSION JOINT
NTS

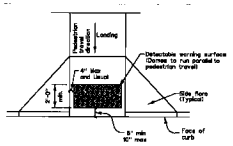

8 DETECTABLE SURFACE DETAIL
NTS

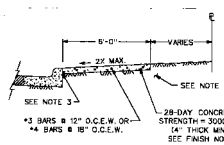

7 SIDEWALK SECTION
NTS

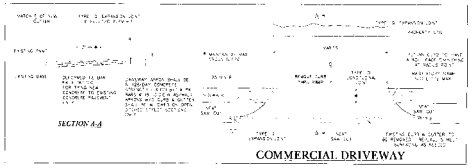

9 DRIVEWAY DETAIL
NTS

NOTES:

1. SIDEWALK PLACEMENT SHALL BE IN ACCORDANCE WITH B/CS UNIFIED DESIGN GUIDELINES.
2. FINISH: LIGHT BROOM FINISH. JOINTS TO BE TOOLED 1" DEEP @ 4' INTERVALS. EXPANSION JOINTS @ 50' O.C., CONTRACTION JOINTS @ 4' O.C.
3. DOWEL IN AND TIE TO ANY CONCRETE STRUCTURE ADJACENT TO SIDEWALK (DRIVEWAY, INLET BOX, CURB, JUNCTION BOX, ETC.) WITH *3 x 12" BARS @ 12" O.C. OR *4 x 12" BARS @ 18" O.C.
4. COMPACTION: COMPACTED SUBGRADE MATERIAL COMPACTED TO A DENSITY AT LEAST 98% OF MAXIMUM DRY DENSITY AS DETERMINED BY PROCTOR COMPACTION TEST ASTM D698 (STANDARD) AND SHALL BE 0-4% WET OF THE OPTIMUM MOISTURE CONTENT
5. A MINIMUM CLEAR PEDESTRIAN WIDTH AS DEFINED BY TAS AND ADA SHALL BE PROVIDED FOR ENTIRE LENGTH OF SIDEWALK.

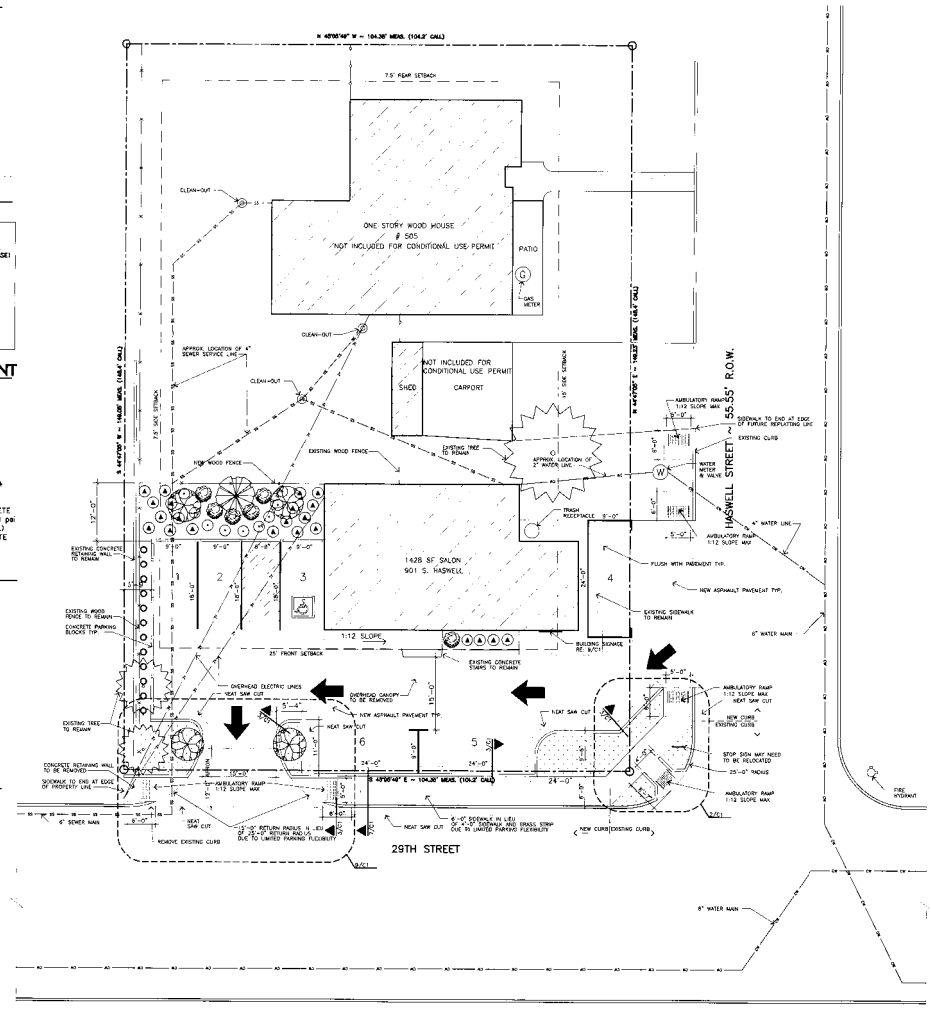

1 SITE PLAN
1" = 20'-0"

LG.

AUG 1 8 2006

R 37637 CU06-09 06-09 3a9901-6-09-N

NOT FOR CONSTRUCTION

KOLOR AVENUES SALON
901 S. HASWELL STREET
BRYAN, TEXAS

DATE AUGUST 15, 2006
DRAWN BY CHRIS WHEELER

C1