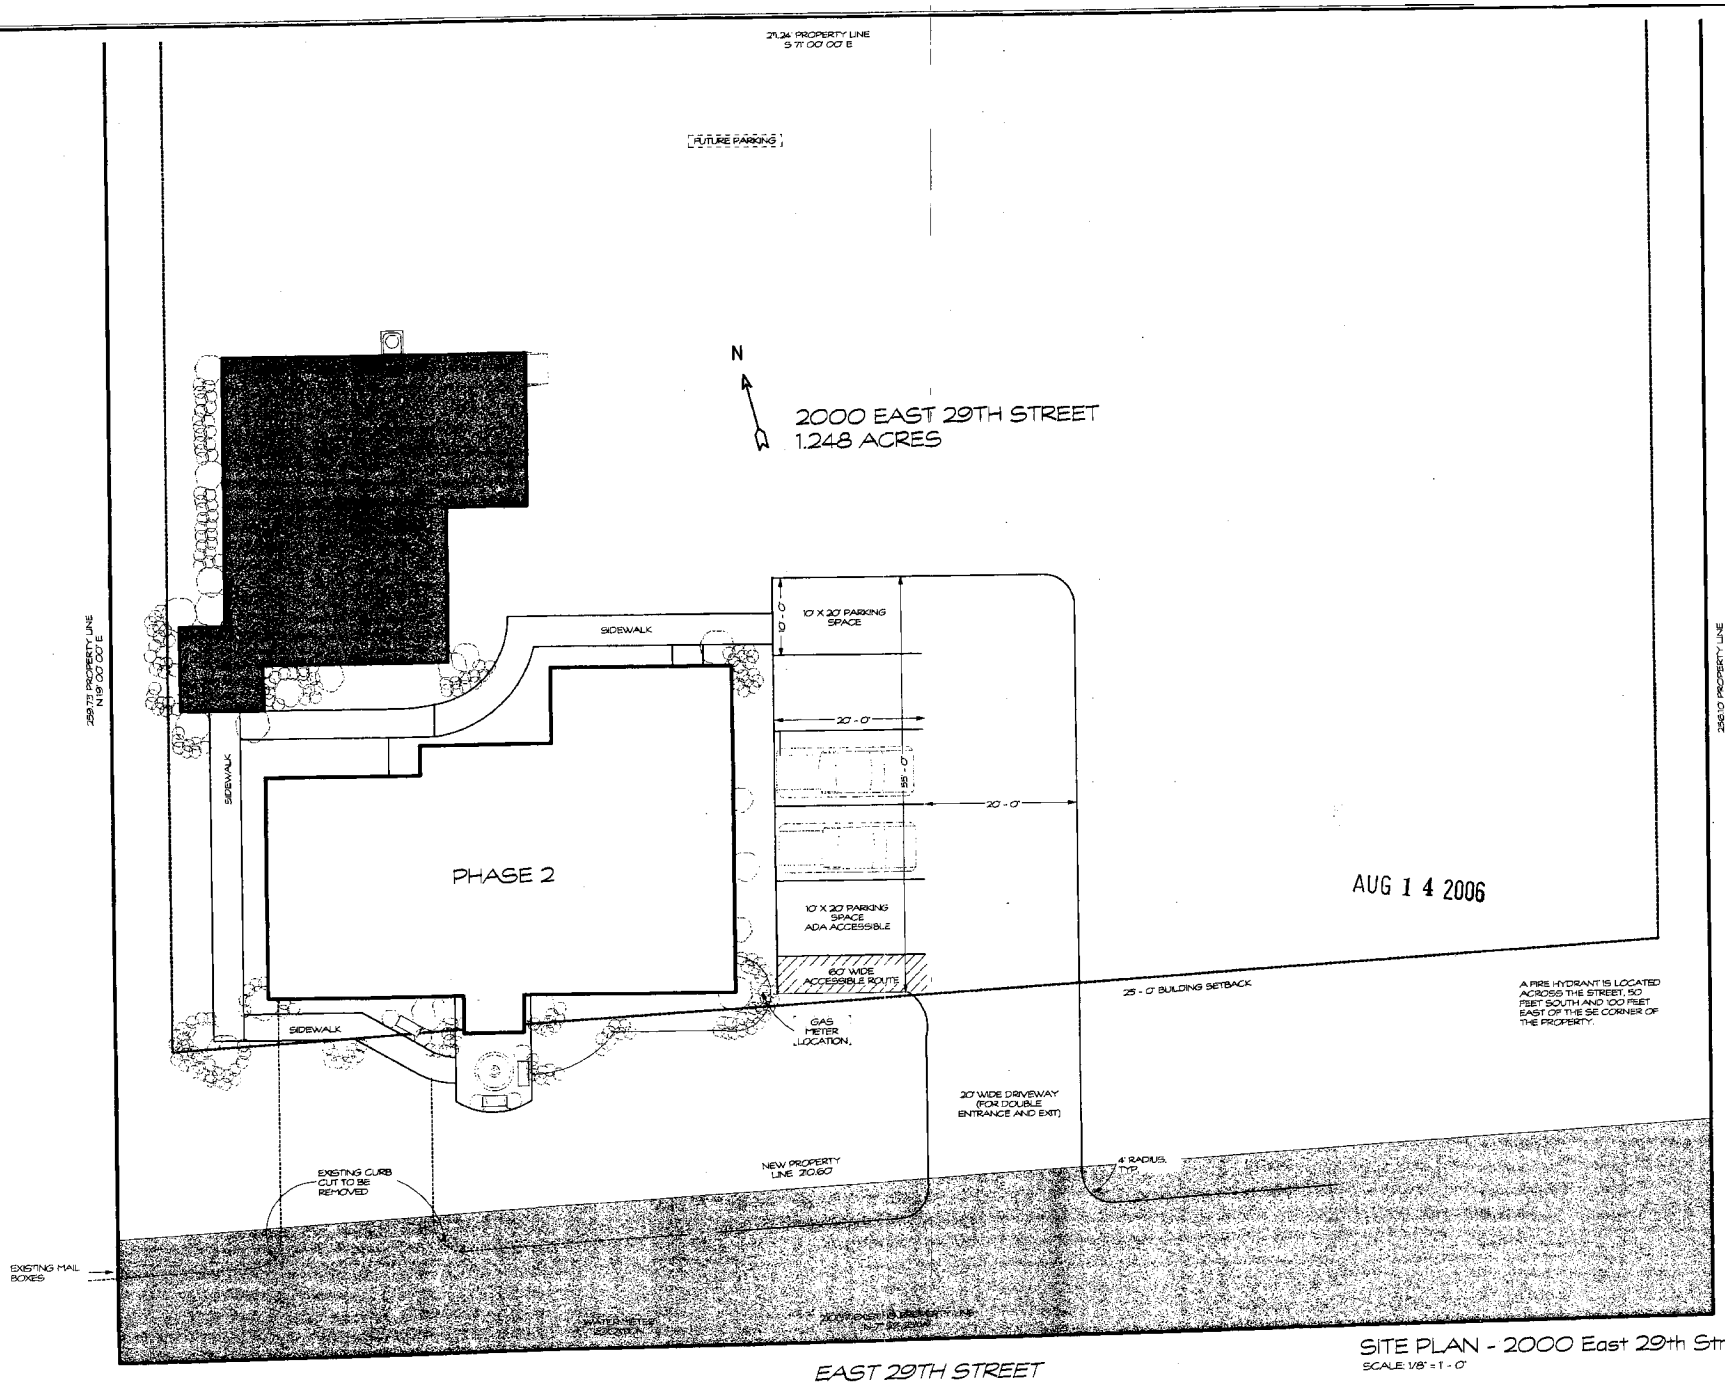

SITE PLAN - 2000 East 29th Street
SCALE: 1/8" = 1' - 0"

Designs in Residence

SWEET CONSTRUCTION
SITE LAYOUT

2000 EAST 29TH STREET
BRYAN, TEXAS

PLAN NO.
DATE JUNE 2006
JOB NAME SWEET
REVISION

DESIGNS IN RESIDENCE

SP1

SCALE: 1/4" = 1' - 0"