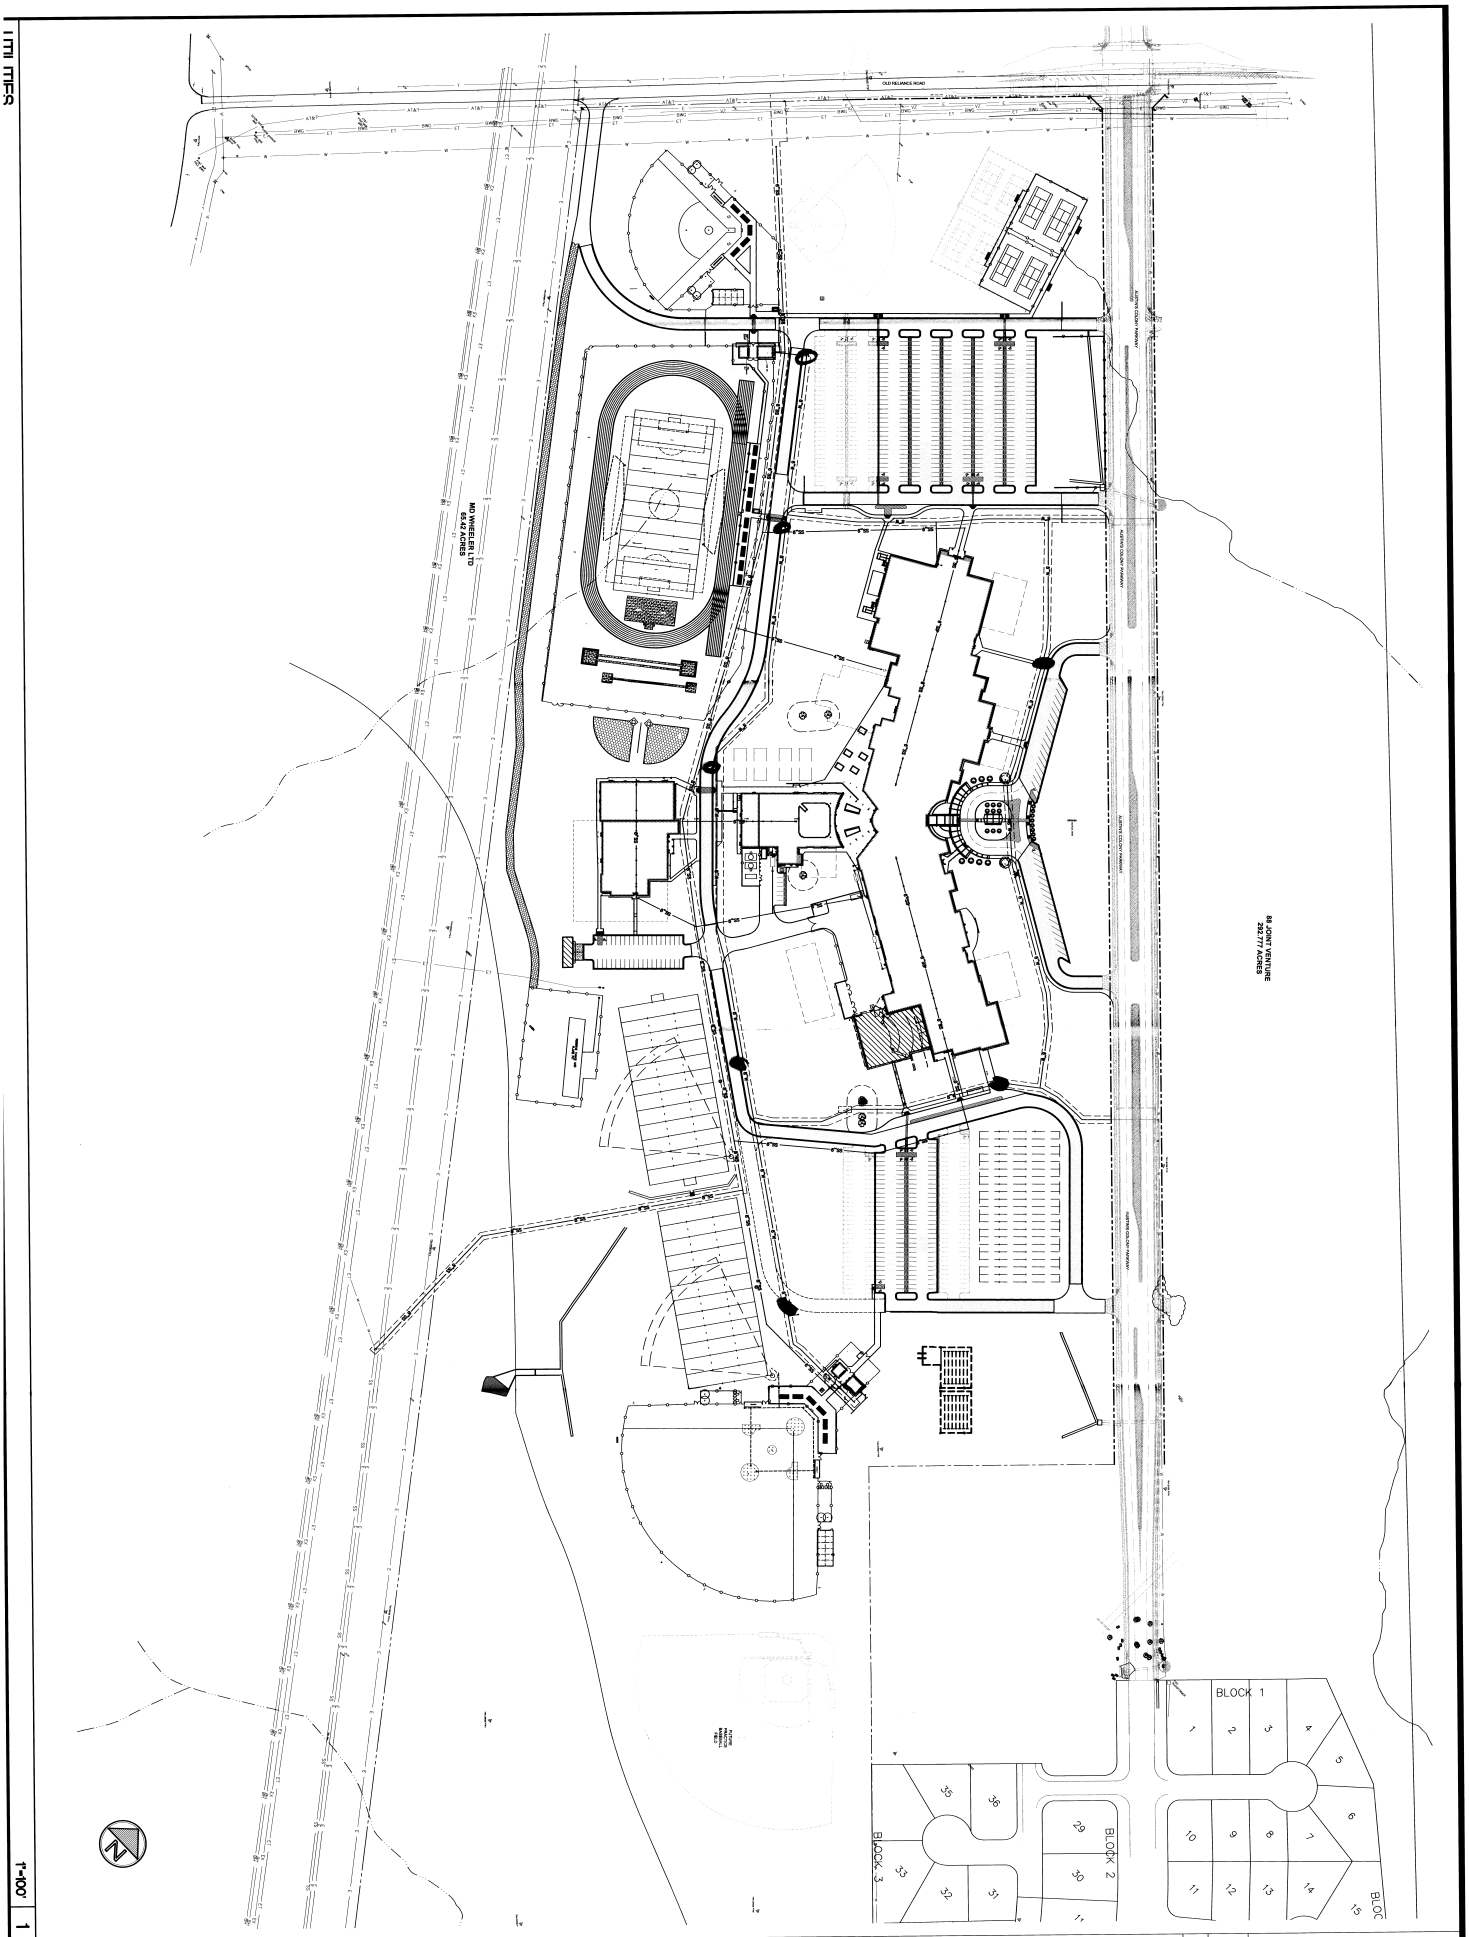

1"=100' | 1

SHEET NO. 1

CONTRACT NO. 672001

James Earl Rudder High School
Bryan ISD
Bryan, Texas
Utilities

Received
Development & Engineering Services

NOTE: THIS DOCUMENT IS RELEASED FOR THE PURPOSE OF INTERIM REVIEW UNDER THE AUTHORITY OF: John Rusk ON 8/06 . IT IS NOT TO BE USED FOR BIDDING, CONSTRUCTION, PERMITTING OR ANY OTHER USE REQUIRING "FINAL SEALED" DOCUMENTS.

G-L

GOODWIN-LASITER, INC.
ENGINEERS - ARCHITECTS
SURVEYORS

1509 EMERALD PKWY., SUITE 101 • COLLEGE STATION, TEXAS 77845 • (979) 696-6767 • ctex@goodwinlasiter.com
1609 S. CHESTNUT ST., SUITE 202 • LUFKIN, TEXAS 75901 • (936) 637-4900 • admin@goodwinlasiter.com

DRAWN BY: VS | APPV'D BY: JR | PLOT SCALE: 1"=100'

©2005 ALL RIGHTS RESERVED BY GOODWIN-LASITER, INC. UNAUTHORIZED USE OR REPRODUCTION IS PROHIBITED WITHOUT WRITTEN CONSENT FROM GOODWIN-LASITER, INC.

NO.	DATE	ISSUED FOR
1	1/06	Preliminary

D:\672\672001\672001-31-310-UTILITYPLANADDENDUM.DWG 2006/09/19 @ 15:45

#2