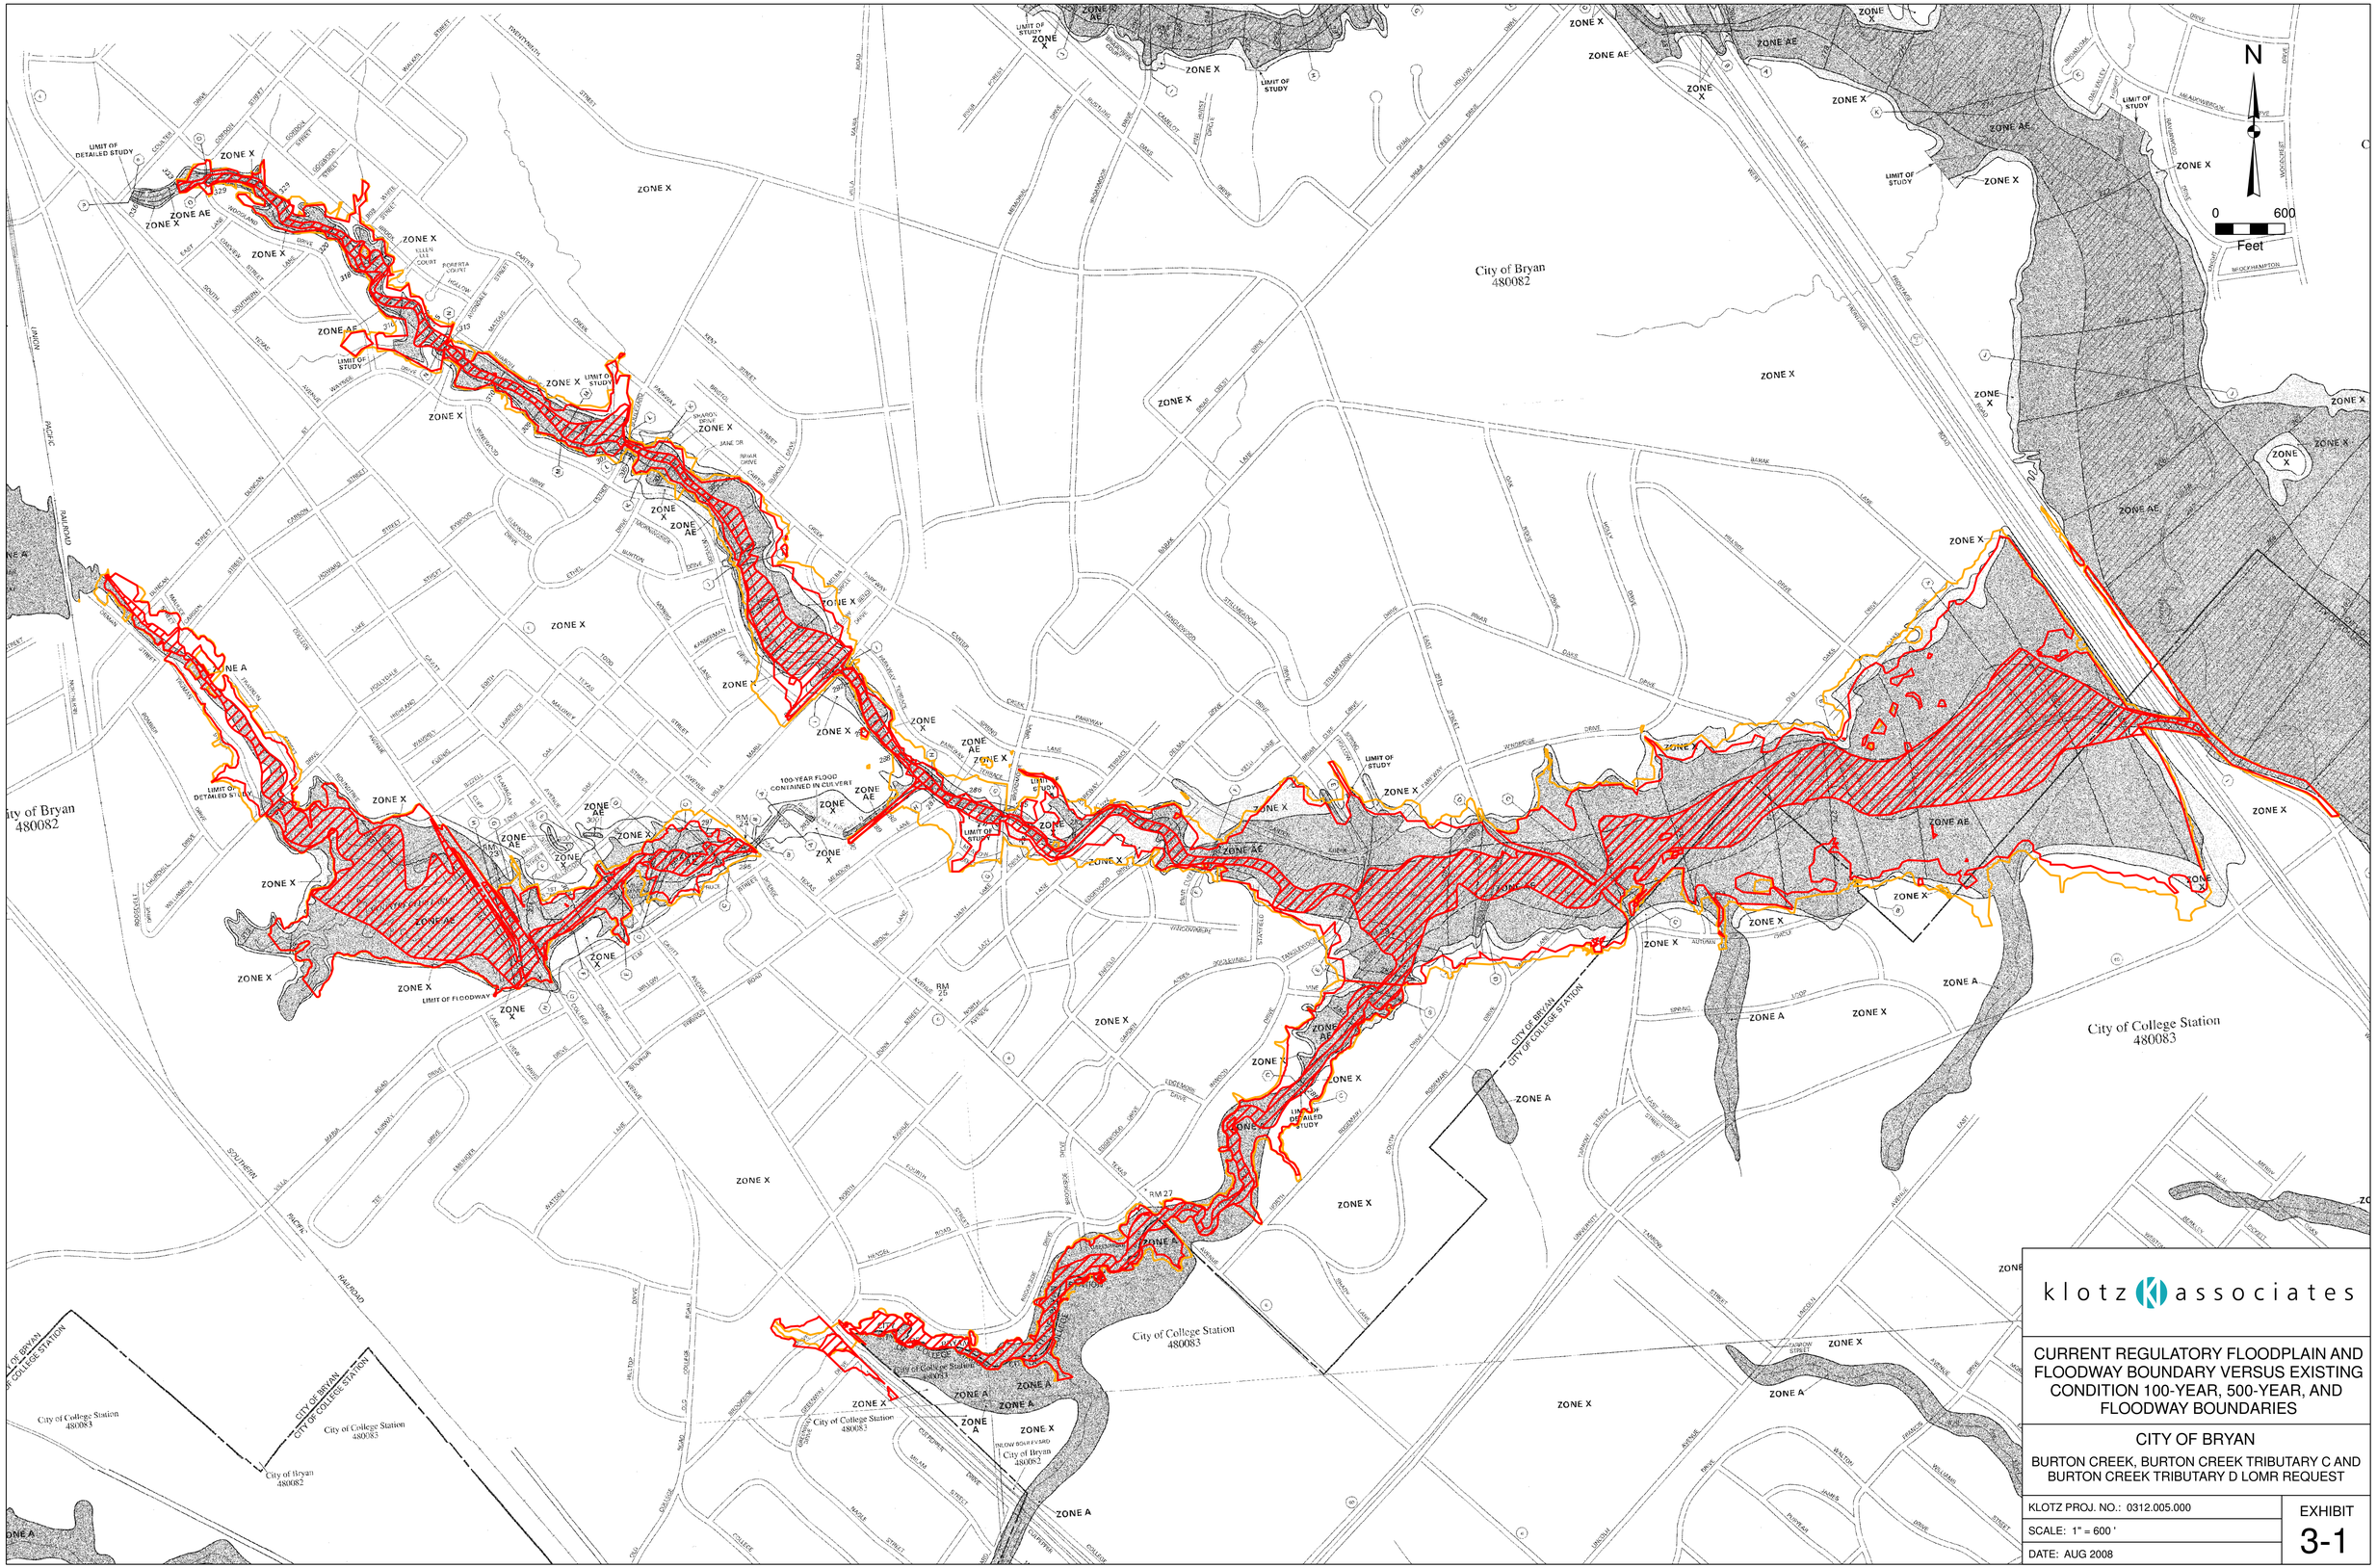

klotz associates

CURRENT REGULATORY FLOODPLAIN AND FLOODWAY BOUNDARY VERSUS EXISTING CONDITION 100-YEAR, 500-YEAR, AND FLOODWAY BOUNDARIES

CITY OF BRYAN

BURTON CREEK, BURTON CREEK TRIBUTARY C AND BURTON CREEK TRIBUTARY D LOMR REQUEST

KLOTZ PROJ. NO.: 0312.005.000

SCALE: 1" = 600 '

DATE: AUG 2008

EXHIBIT 3-1

FILE PATH: J:\0312.005.000\08.00 Modeling\NewBurtonModels\CompareFloodplain.mxd