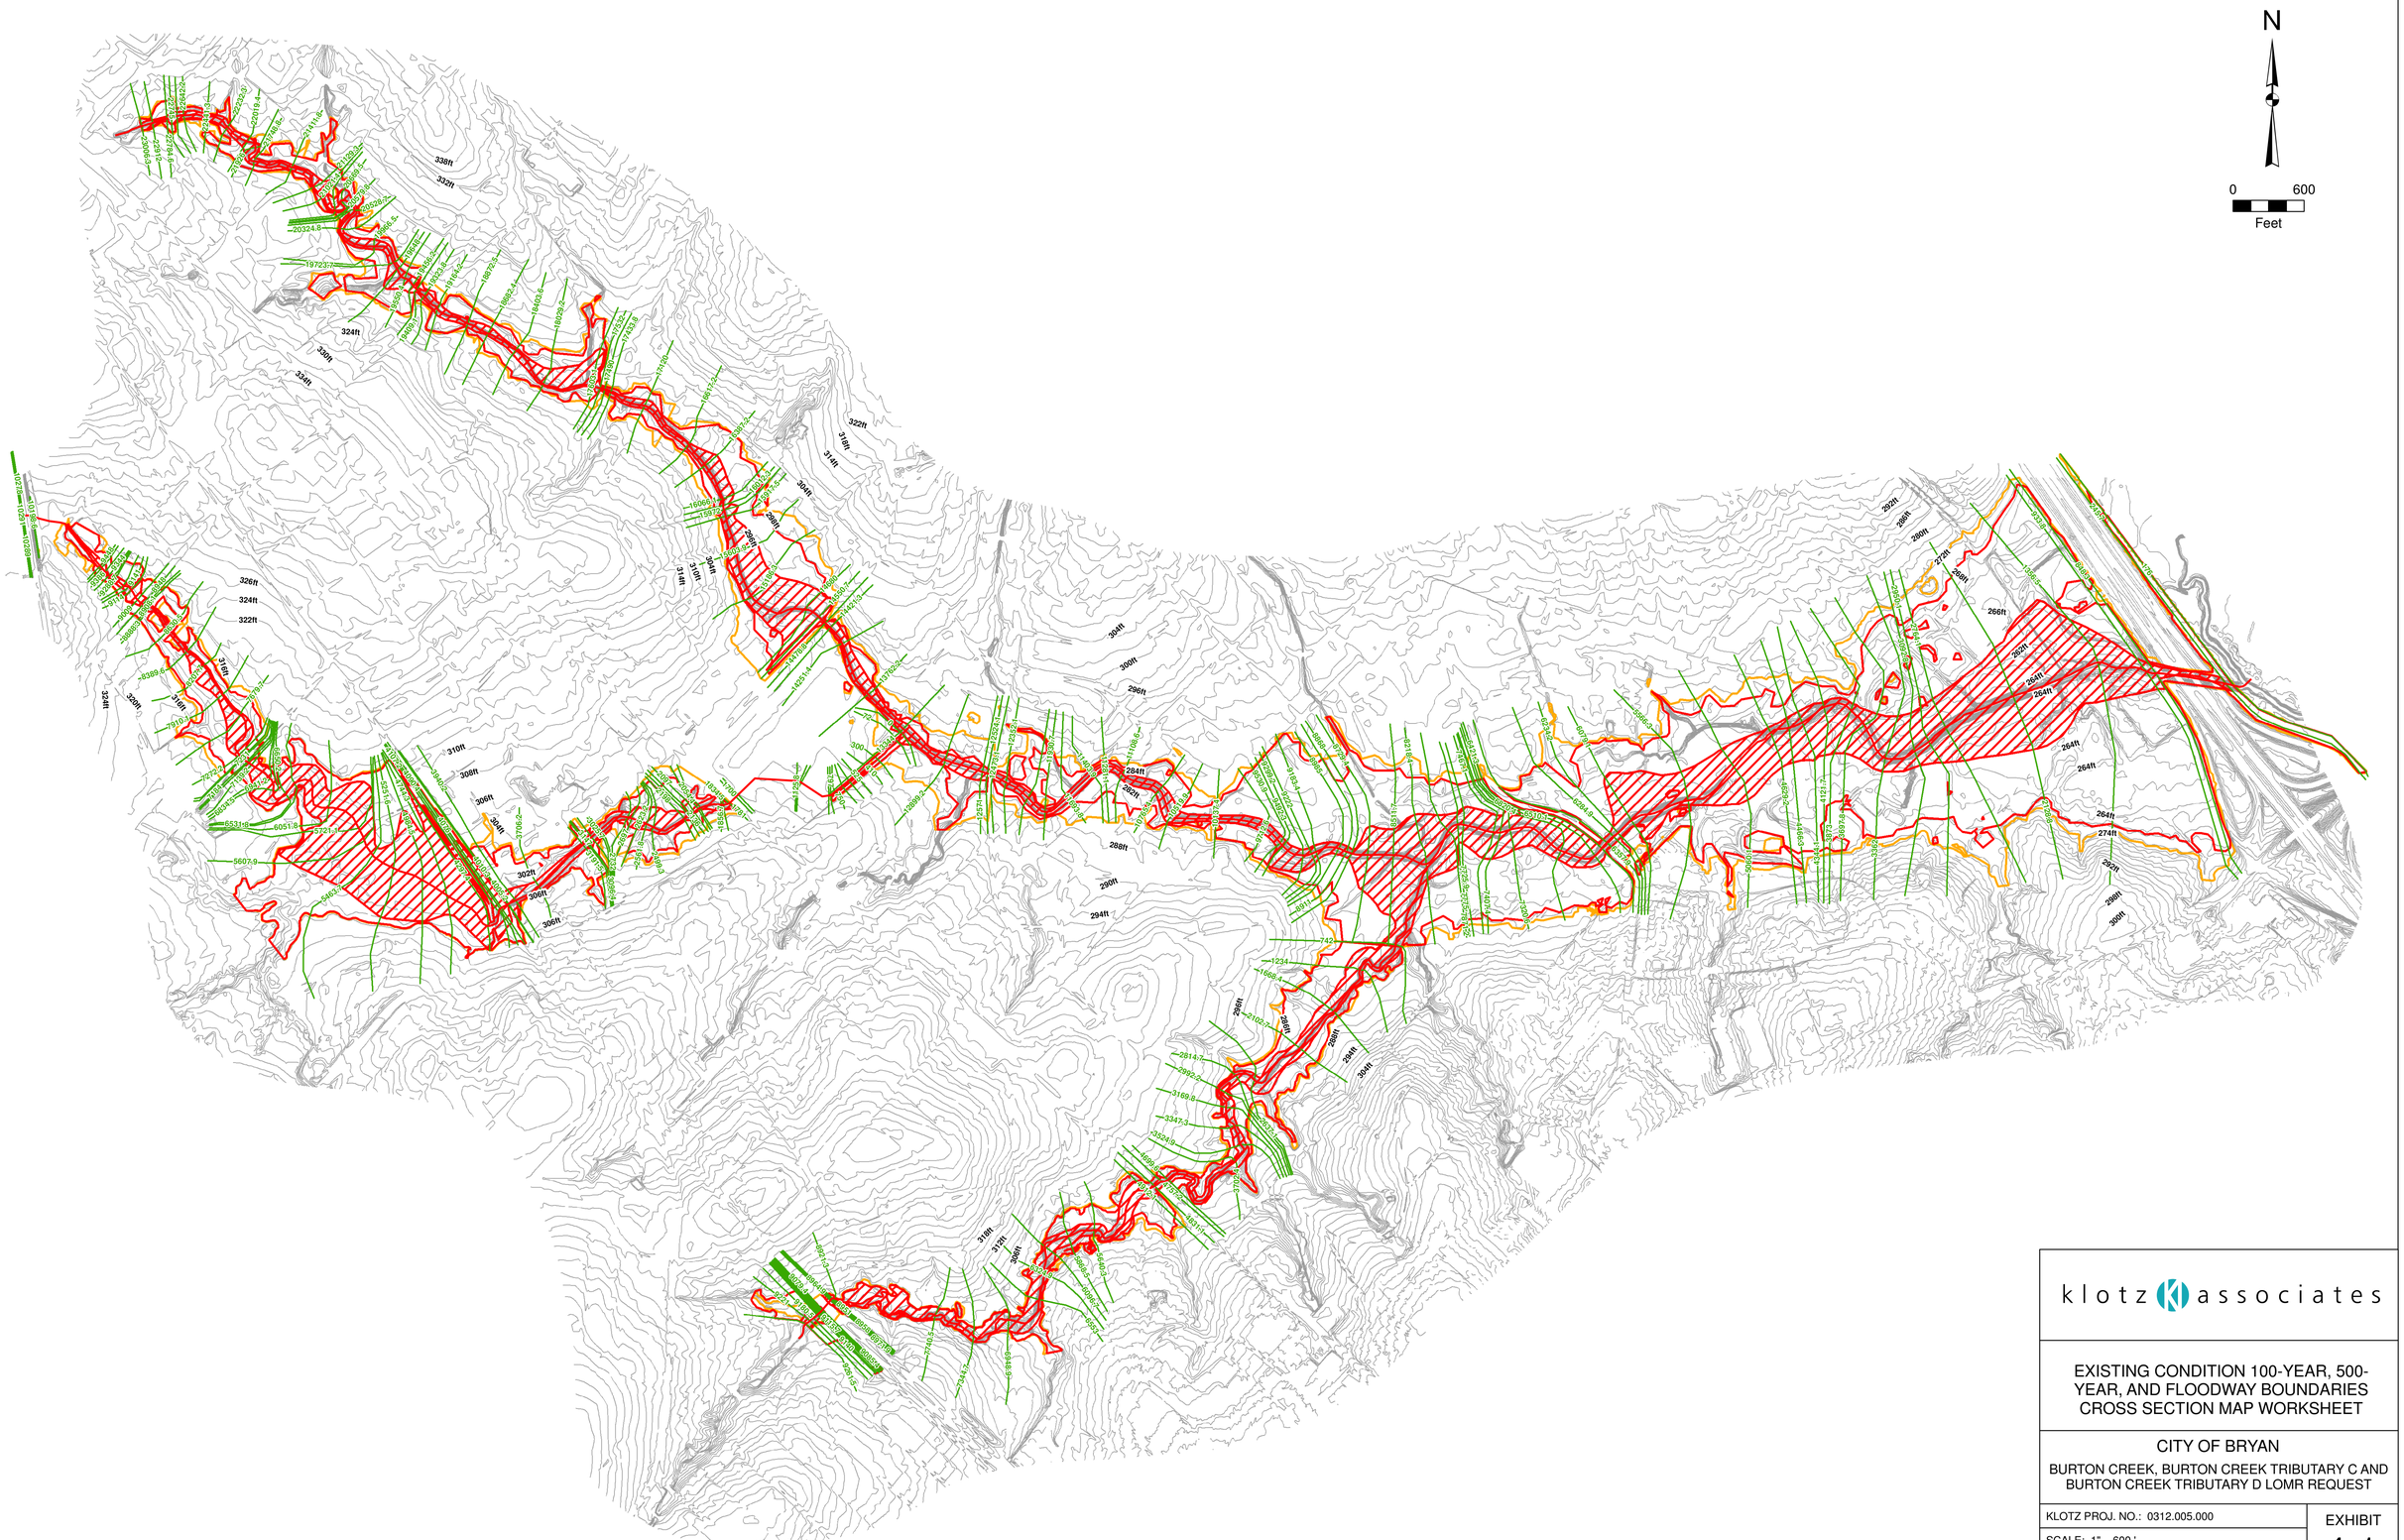

klotz associates

EXISTING CONDITION 100-YEAR, 500-YEAR, AND FLOODWAY BOUNDARIES CROSS SECTION MAP WORKSHEET

CITY OF BRYAN

BURTON CREEK, BURTON CREEK TRIBUTARY C AND BURTON CREEK TRIBUTARY D LOMR REQUEST

KLOTZ PROJ. NO.: 0312.005.000	EXHIBIT
SCALE: 1" = 600 '	4-1
DATE: AUG 2008	

FILE PATH: J:\0312.005.000\08.00 Modeling\NewBurtonModels\WorksheetMap.mxd