CAPITAL IMPROVEMENT PLAN

TURKEY CREEK

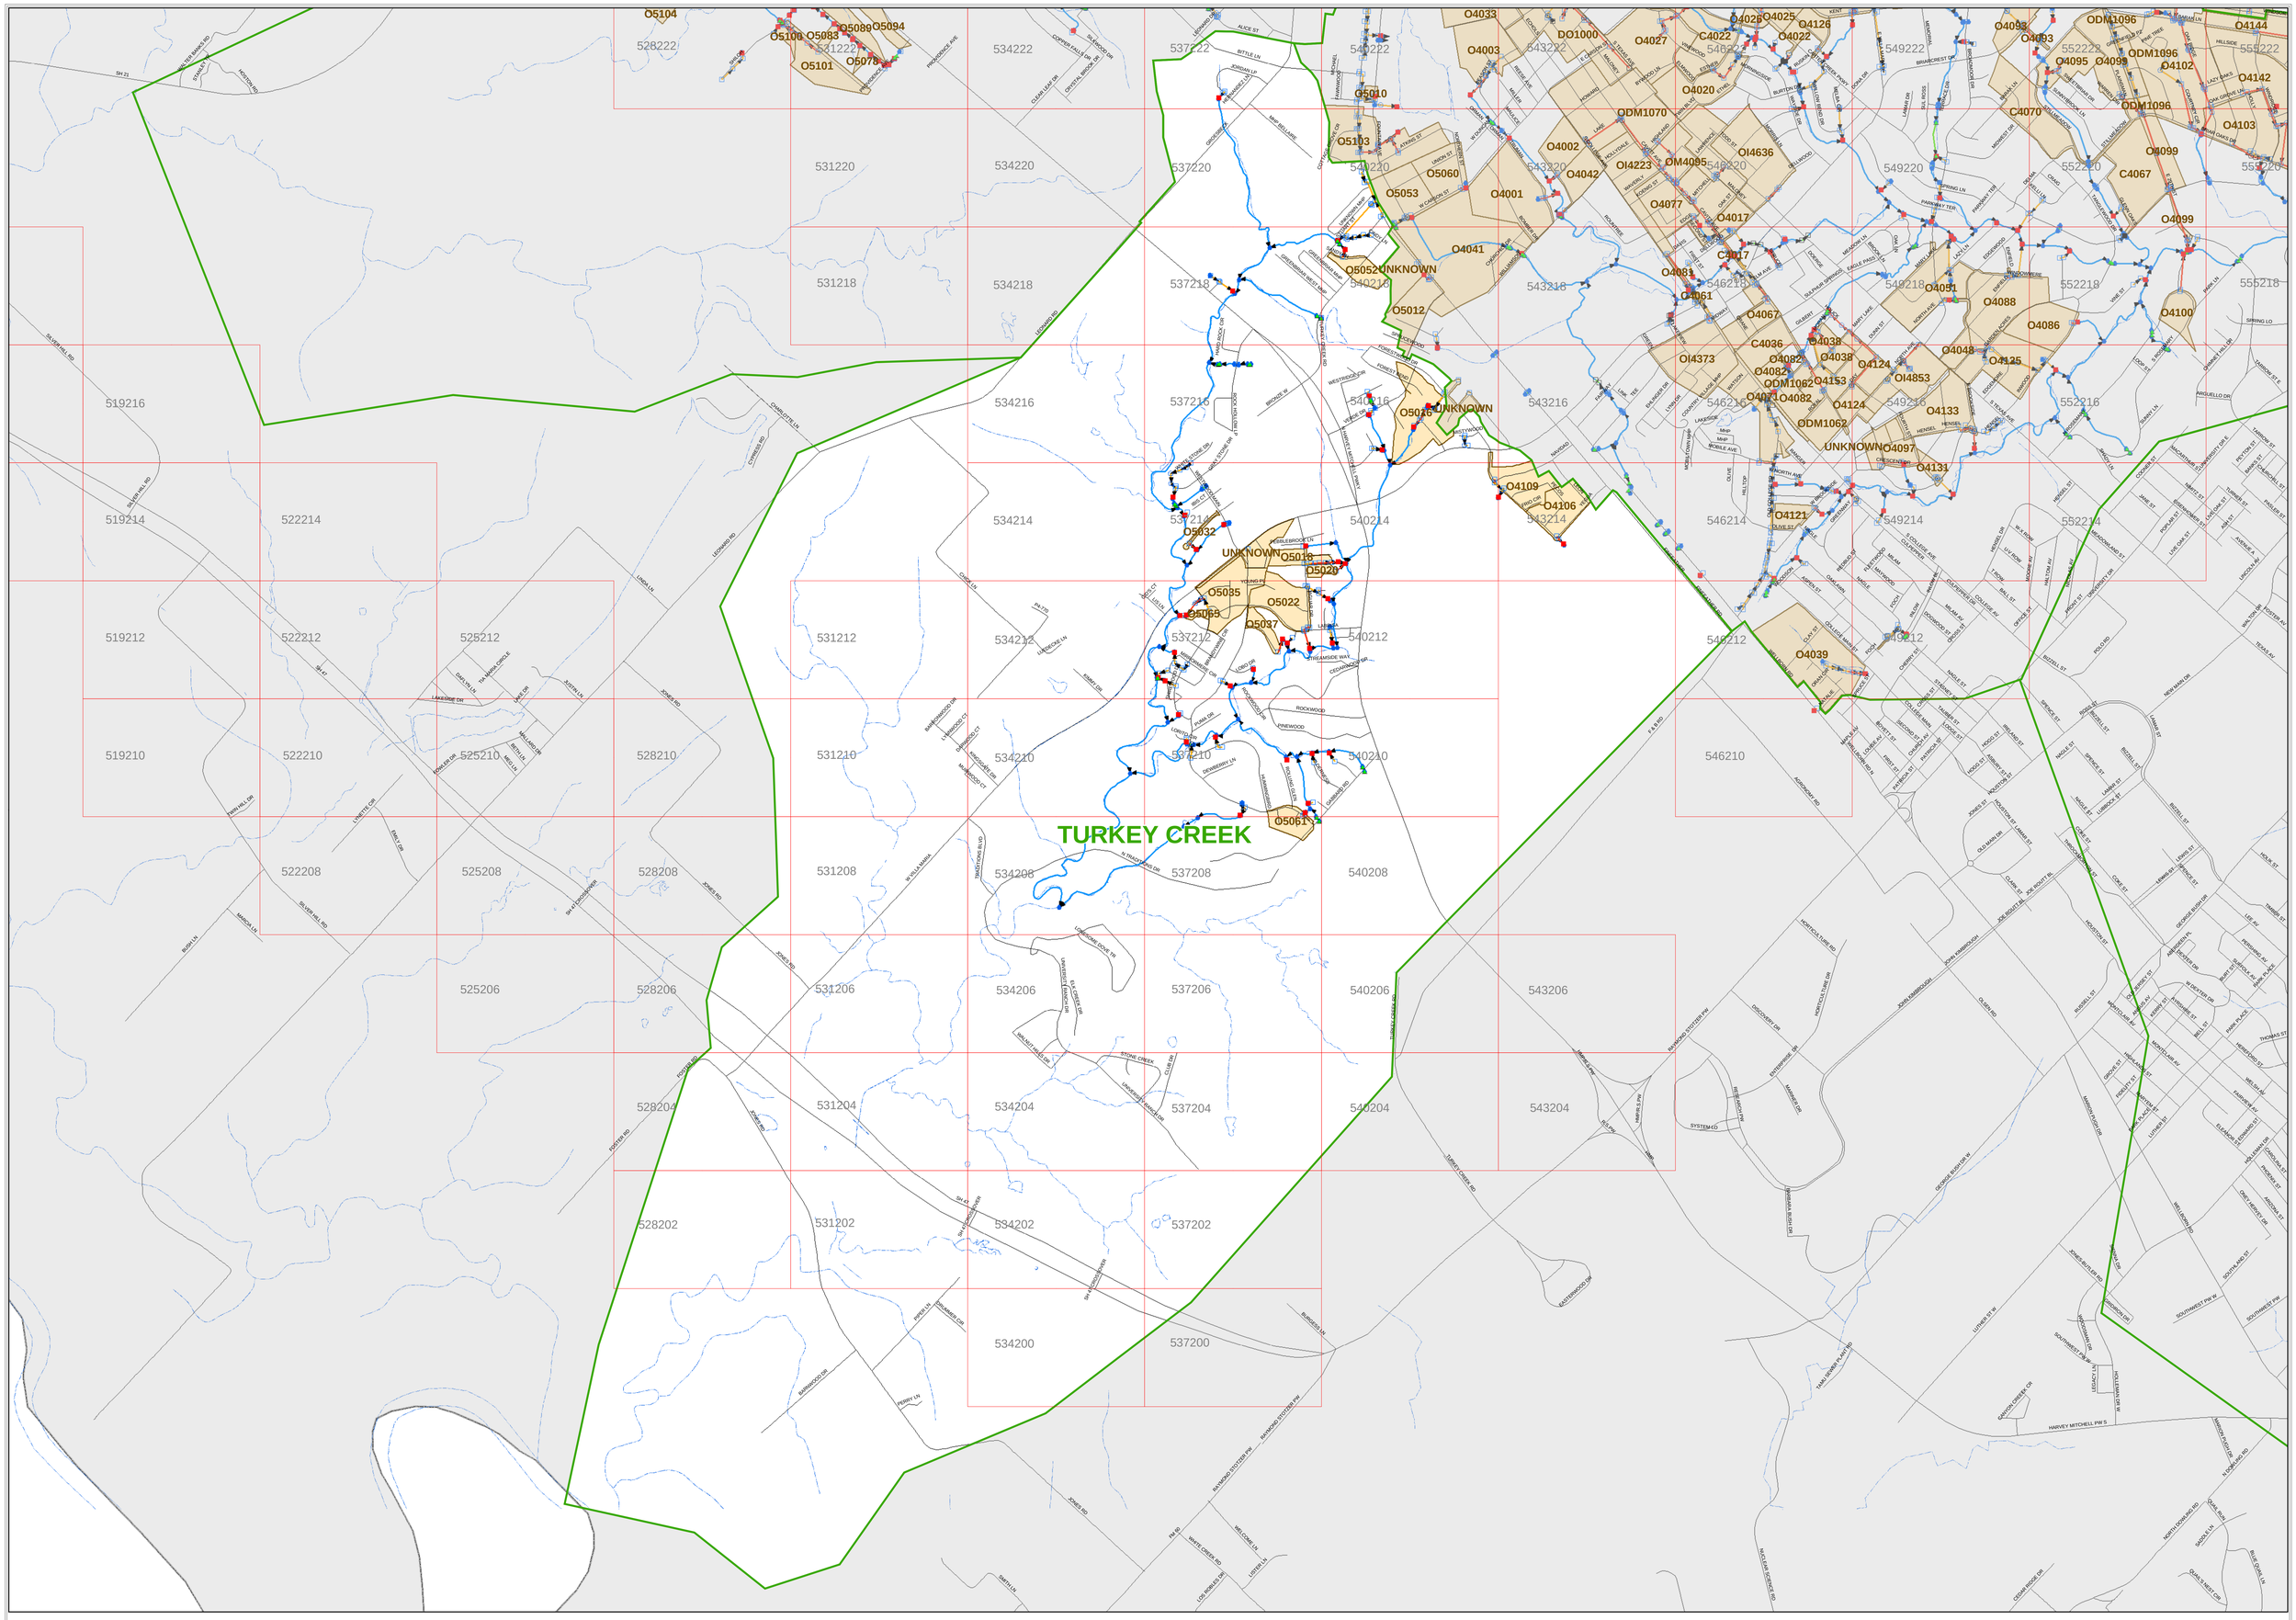

City of Bryan

Capital Improvement Plan

TURKEY CREEK

THE CITY OF BRYAN TEXAS

- Proposed Improvements
- Existing Storm Sewer
- Culverts
- Channels
- Inlets
- Manholes
- Outfalls
- Dummy Inlets
- Dummy Manholes
- Dummy Outfalls
- Culvert Openings
- Channel Junctions

City of Bryan

Capital Improvement Plan

Storm Sewer System O5022

Total Estimate CIP Cost: $129,716

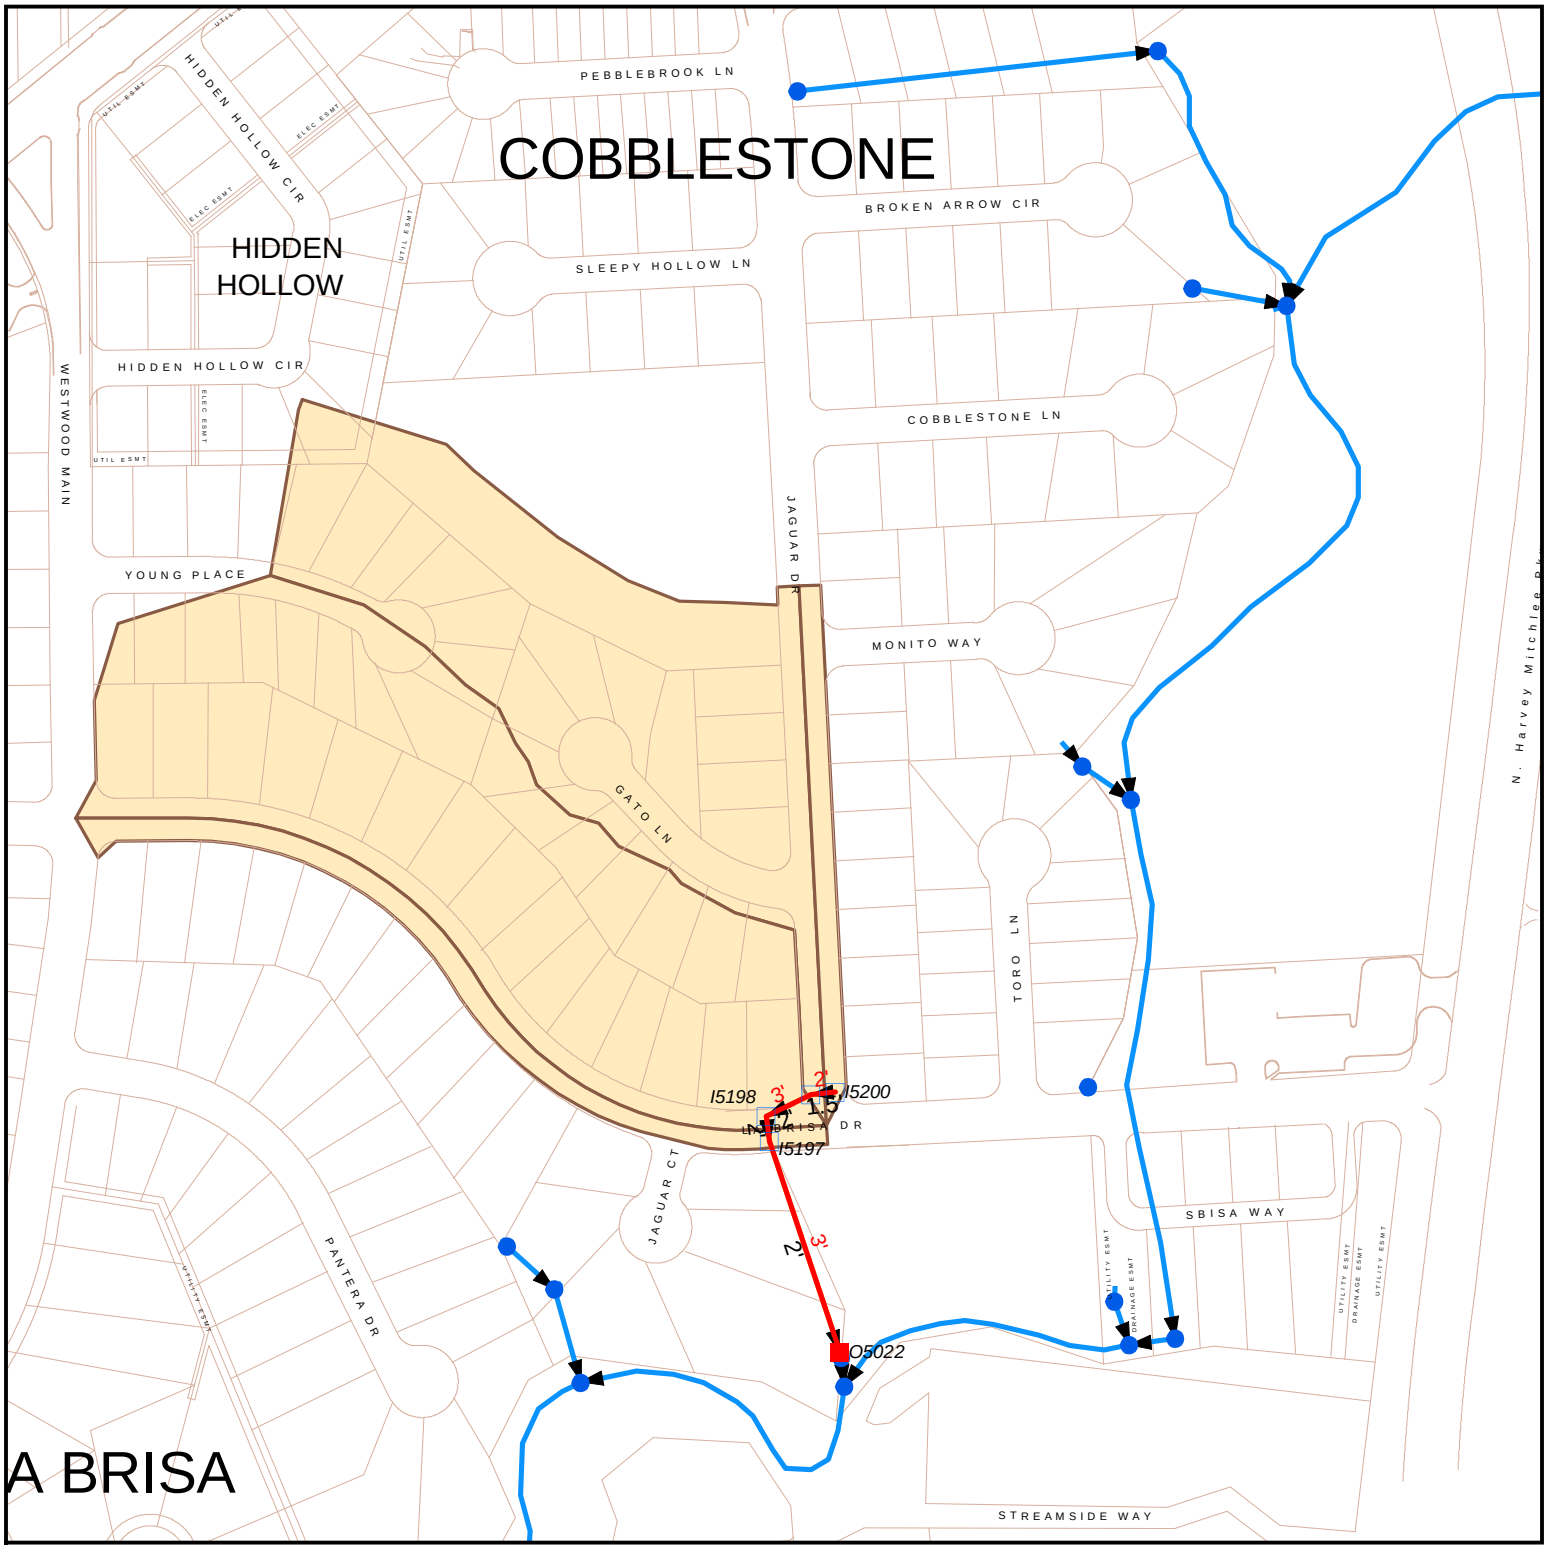

Total Drainage Area (acres): 13.1

Existing File: L_TURKEY_O5022_E.xp

Proposed File: L_TURKEY_O5022_P.xp

Proposed Improvements	Inlets	Dummy Manholes
Existing Storm Sewer	Manholes	Dummy Outfalls
Culverts	Outfalls	Culvert Openings
Channels	Dummy Inlets	Channel Junctions

City of Bryan

Capital Improvement Plan

Storm Sewer System O5035

Total Estimate CIP Cost: $134,334

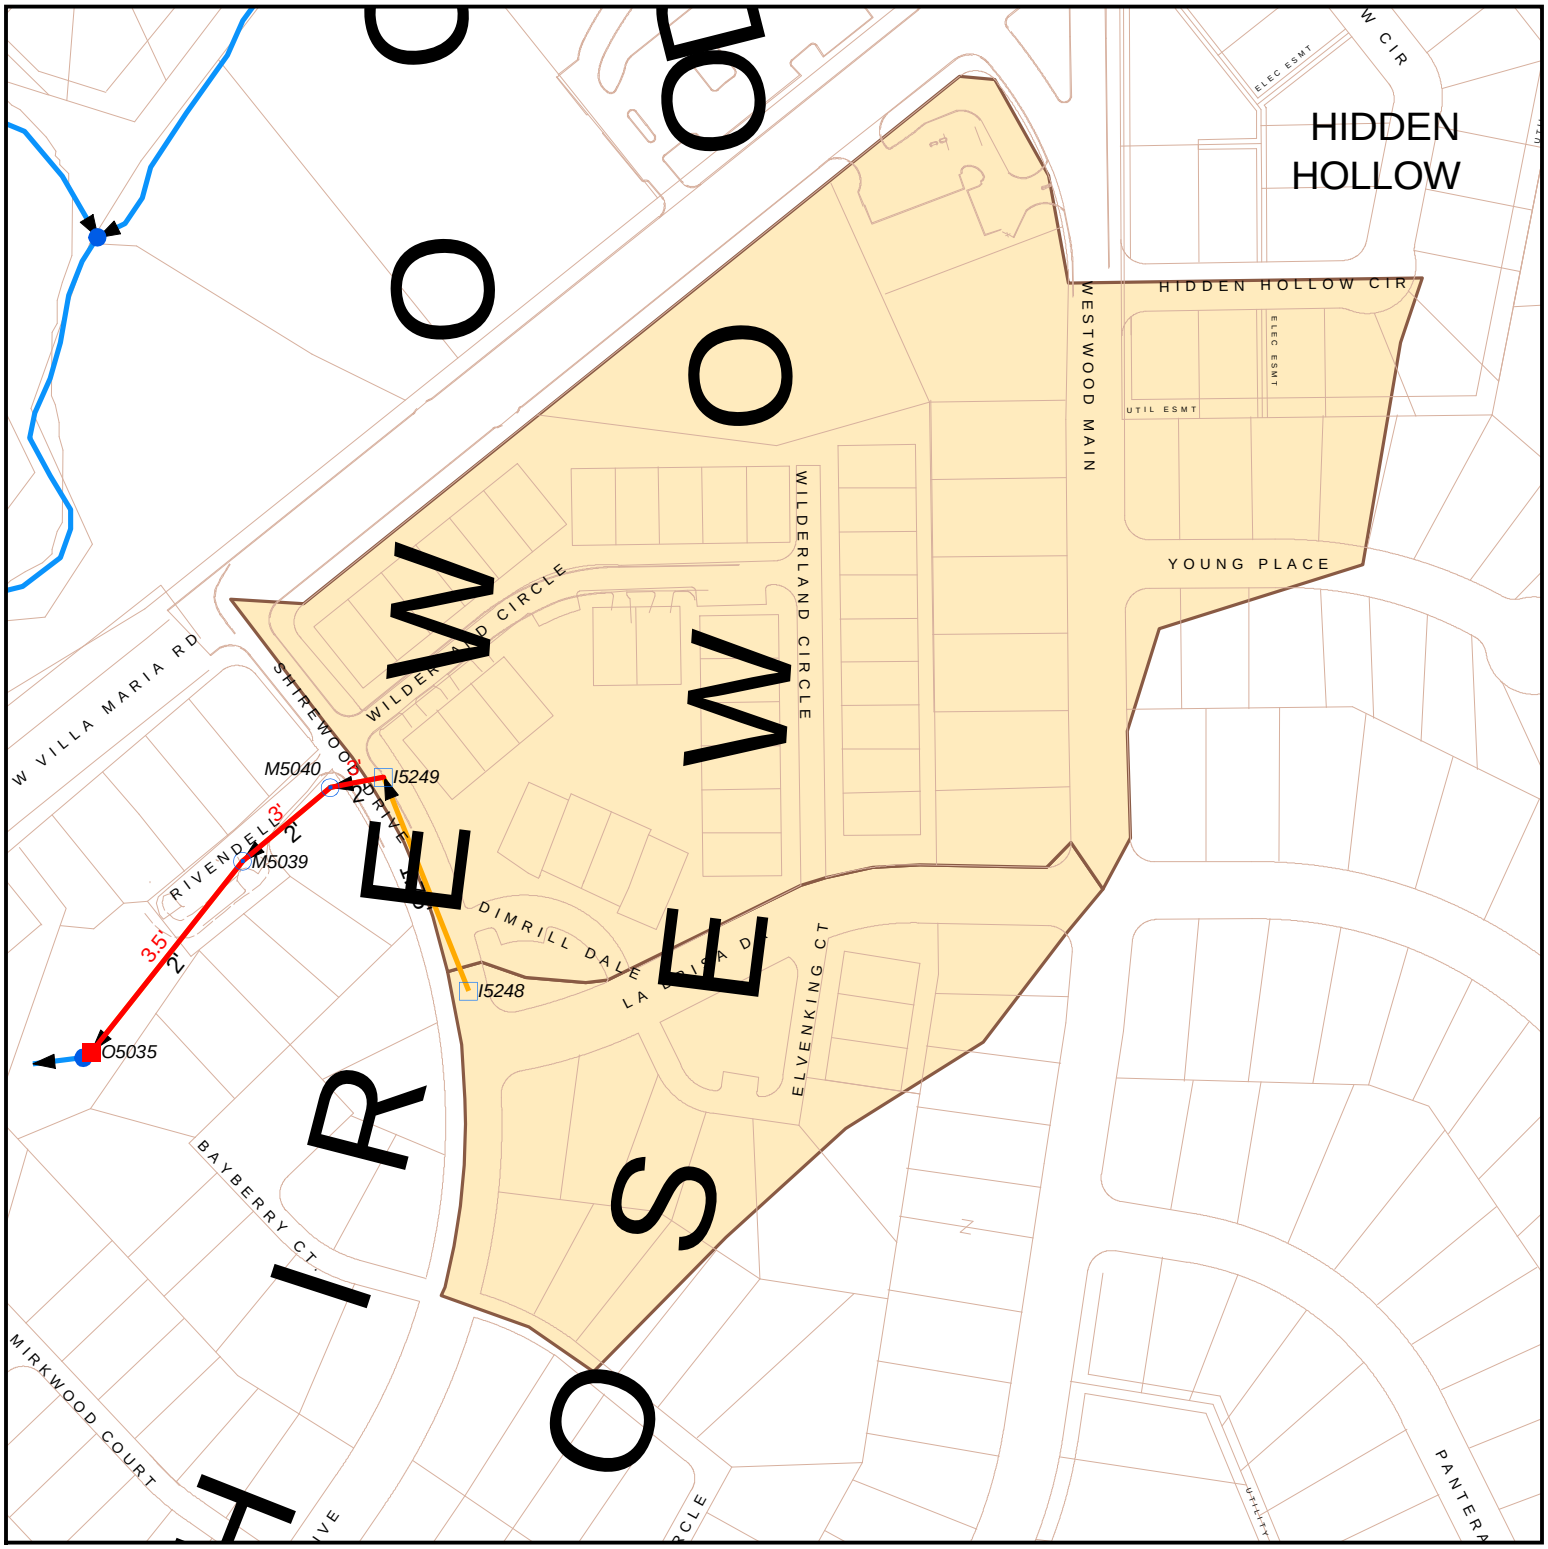

Total Drainage Area (acres): 18.1

Existing File: L_TURKEY_O5035_E.xp

Proposed File: L_TURKEY_O5035_P.xp

Proposed Improvements	Inlets	Dummy Manholes
Existing Storm Sewer	Manholes	Dummy Outfalls
Culverts	Outfalls	Culvert Openings
Channels	Dummy Inlets	Channel Junctions

City of Bryan

Capital Improvement Plan

Storm Sewer System O5037

Total Estimate CIP Cost: $60,040

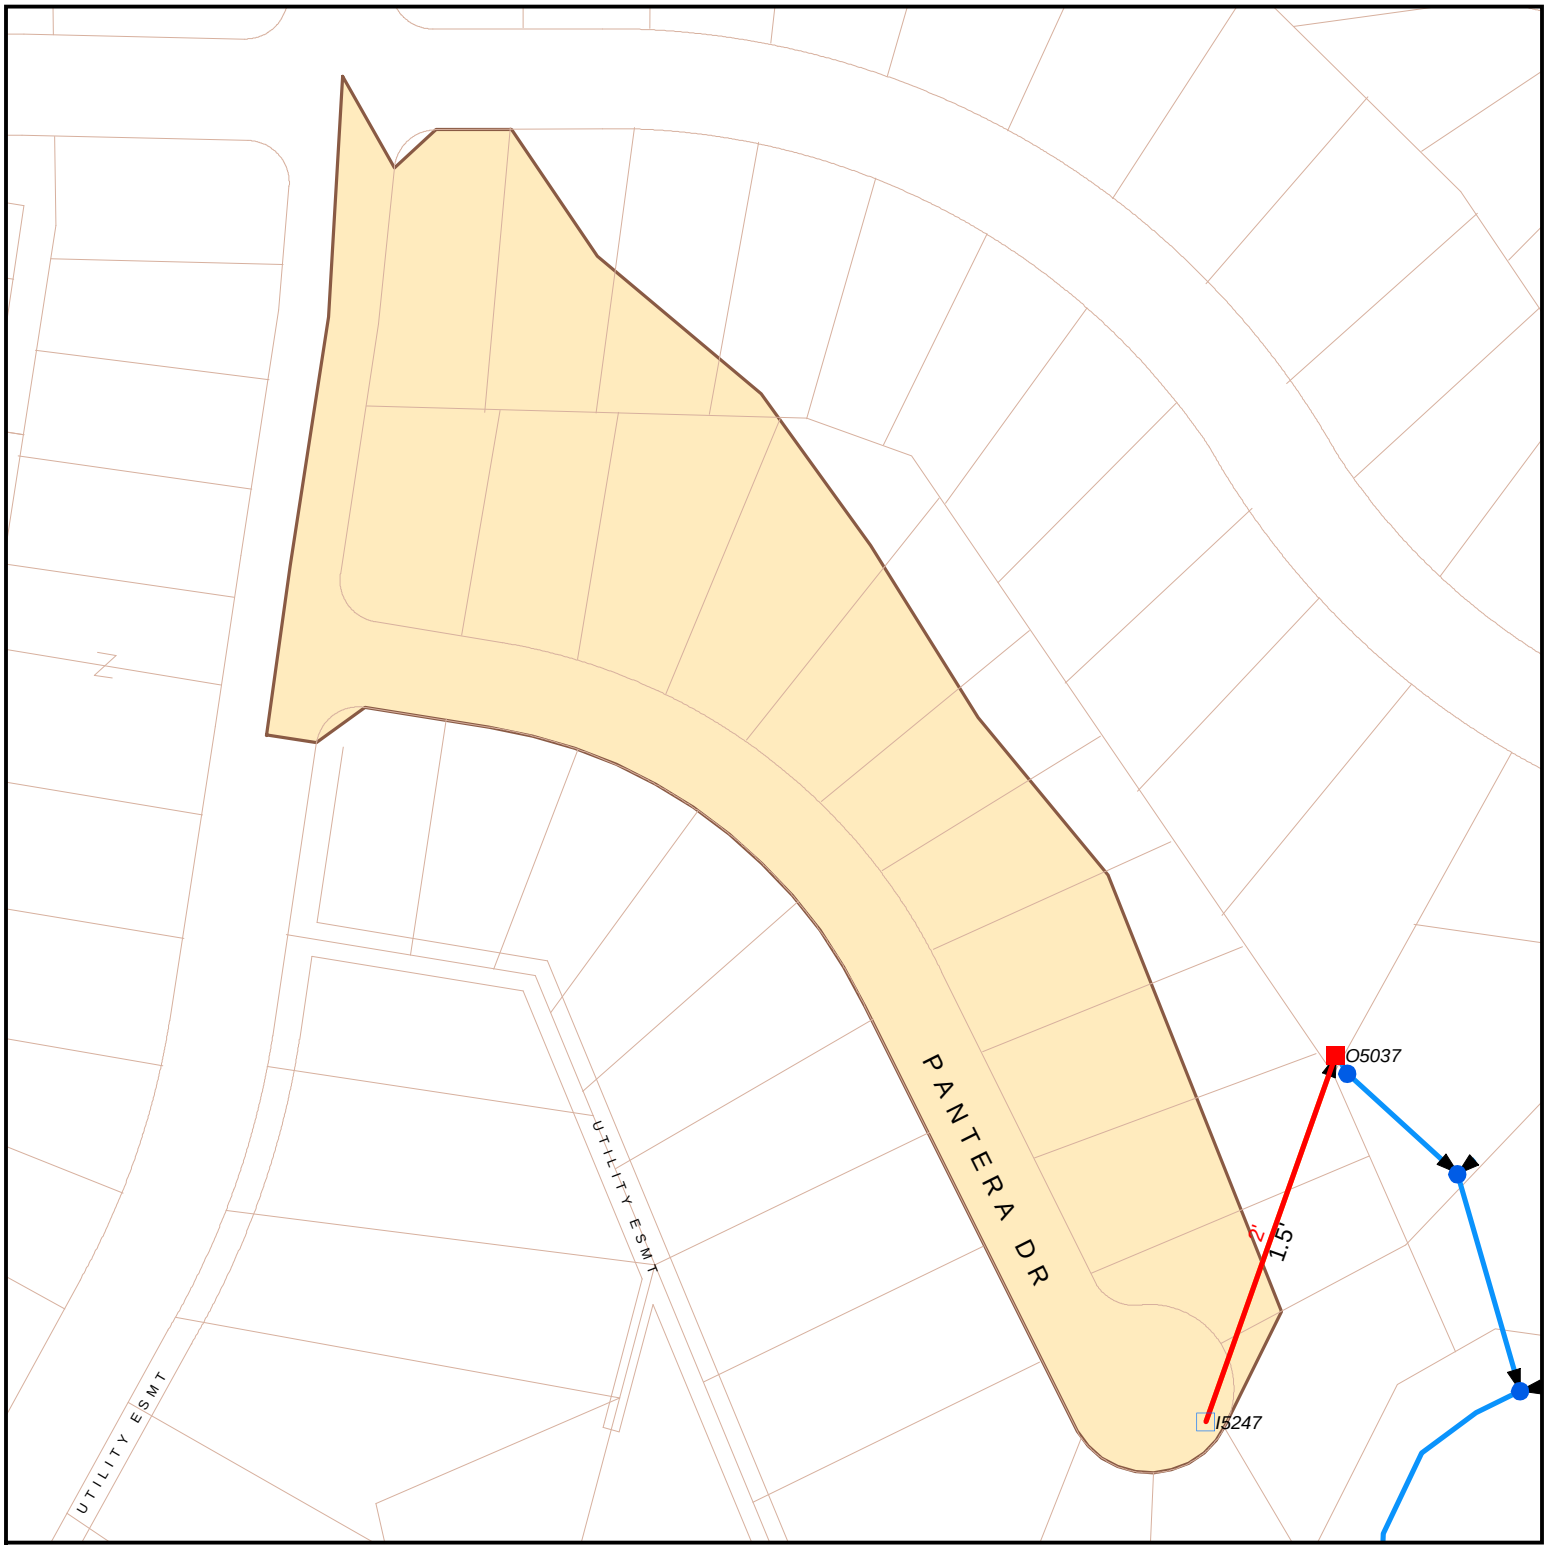

Total Drainage Area (acres): 3.9

Existing File: L_TURKEY_O5037_E.xp

Proposed File: L_TURKEY_O5037_P.xp

Proposed Improvements	Inlets	Dummy Manholes
Existing Storm Sewer	Manholes	Dummy Outfalls
Culverts	Outfalls	Culvert Openings
Channels	Dummy Inlets	Channel Junctions

City of Bryan

Capital Improvement Plan

Storm Sewer System O5061

Total Estimate CIP Cost: $18,821

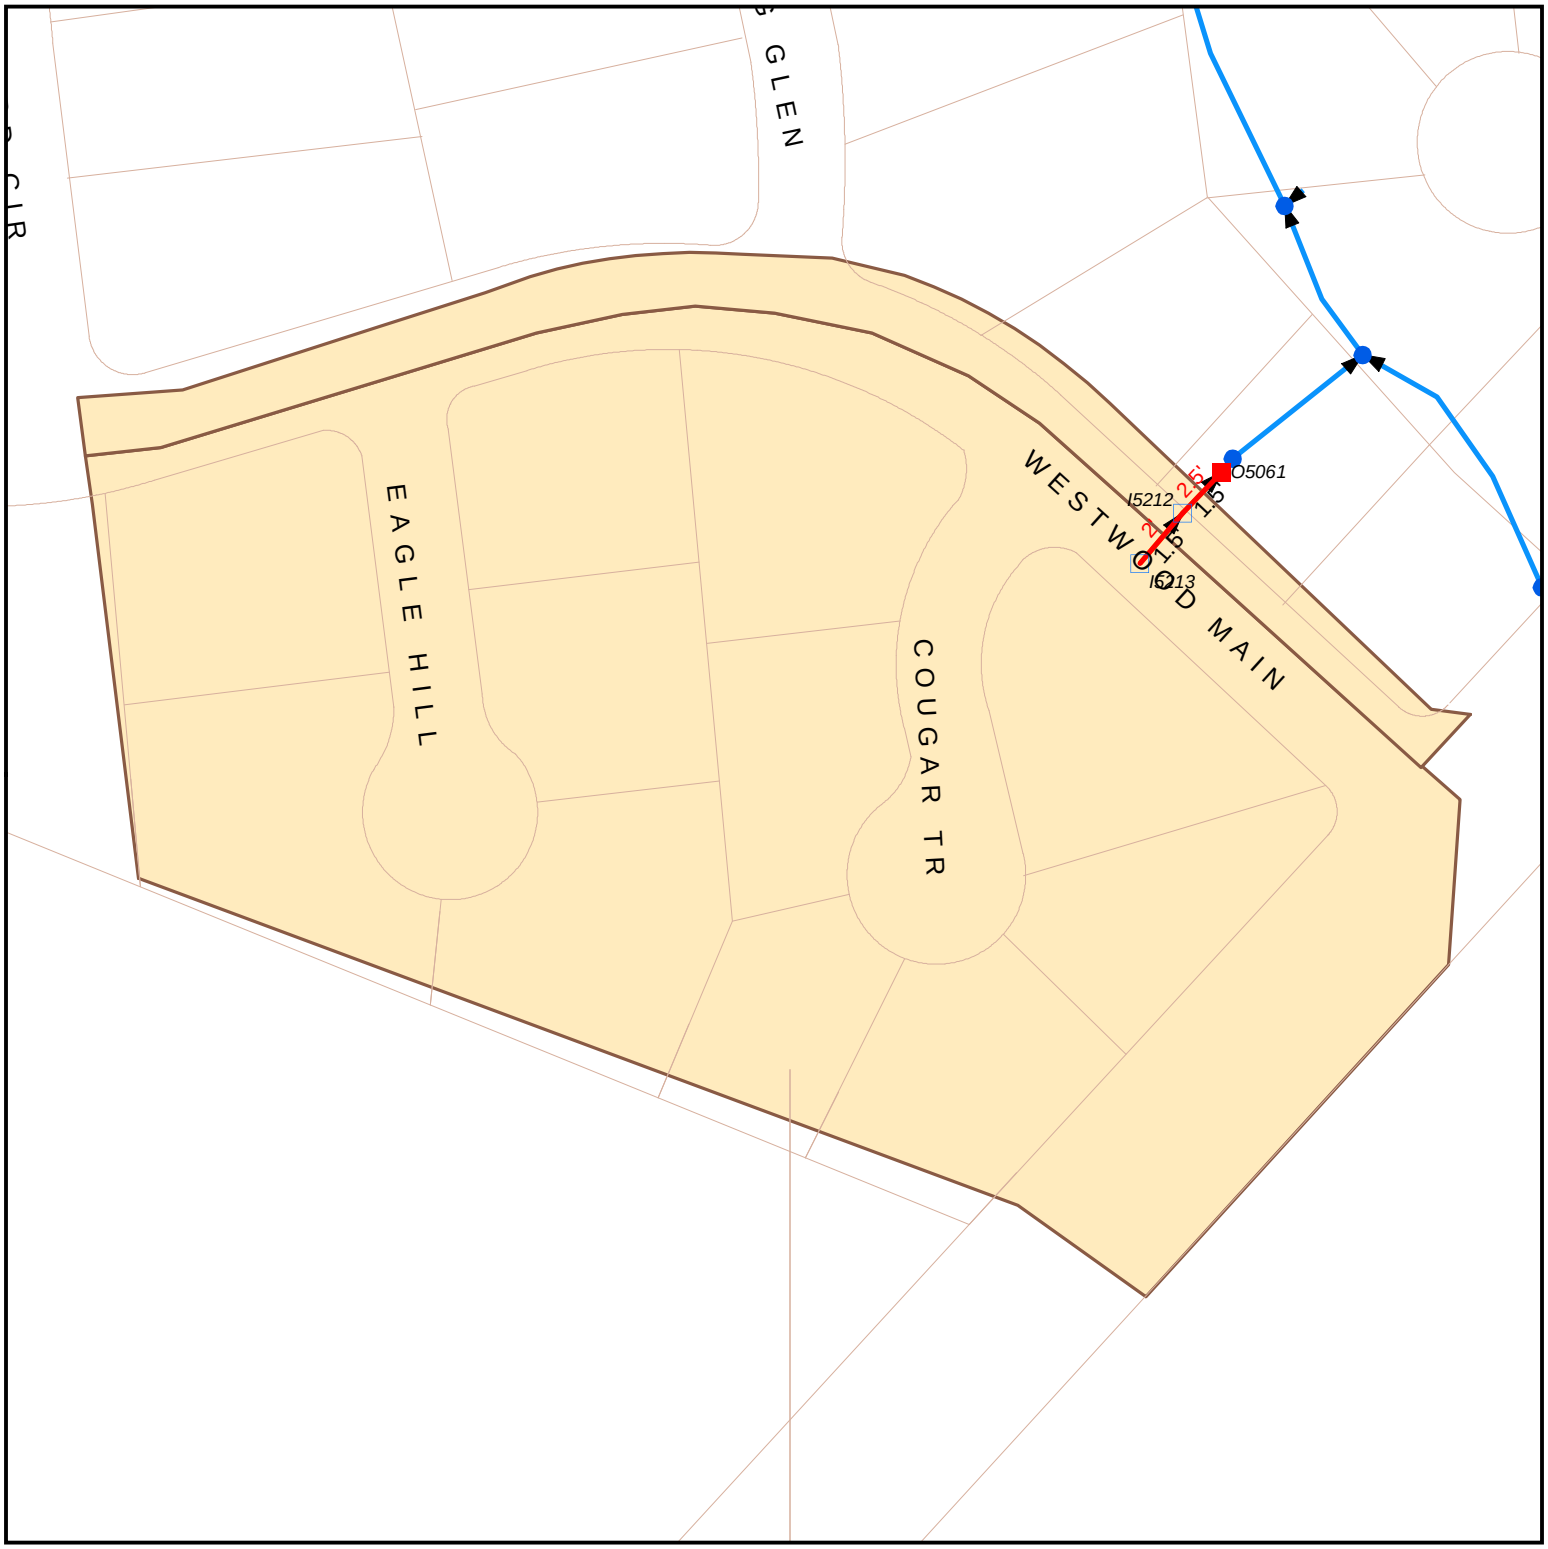

Total Drainage Area (acres): 7.0

Existing File: L_TURKEY_O5061_E.xp

Proposed File: L_TURKEY_O5061_P.xp

Proposed Improvements	Inlets	Dummy Manholes
Existing Storm Sewer	Manholes	Dummy Outfalls
Culverts	Outfalls	Culvert Openings
Channels	Dummy Inlets	Channel Junctions

City of Bryan

Capital Improvement Plan

Storm Sewer System O4106

Total Estimate CIP Cost: $53,124

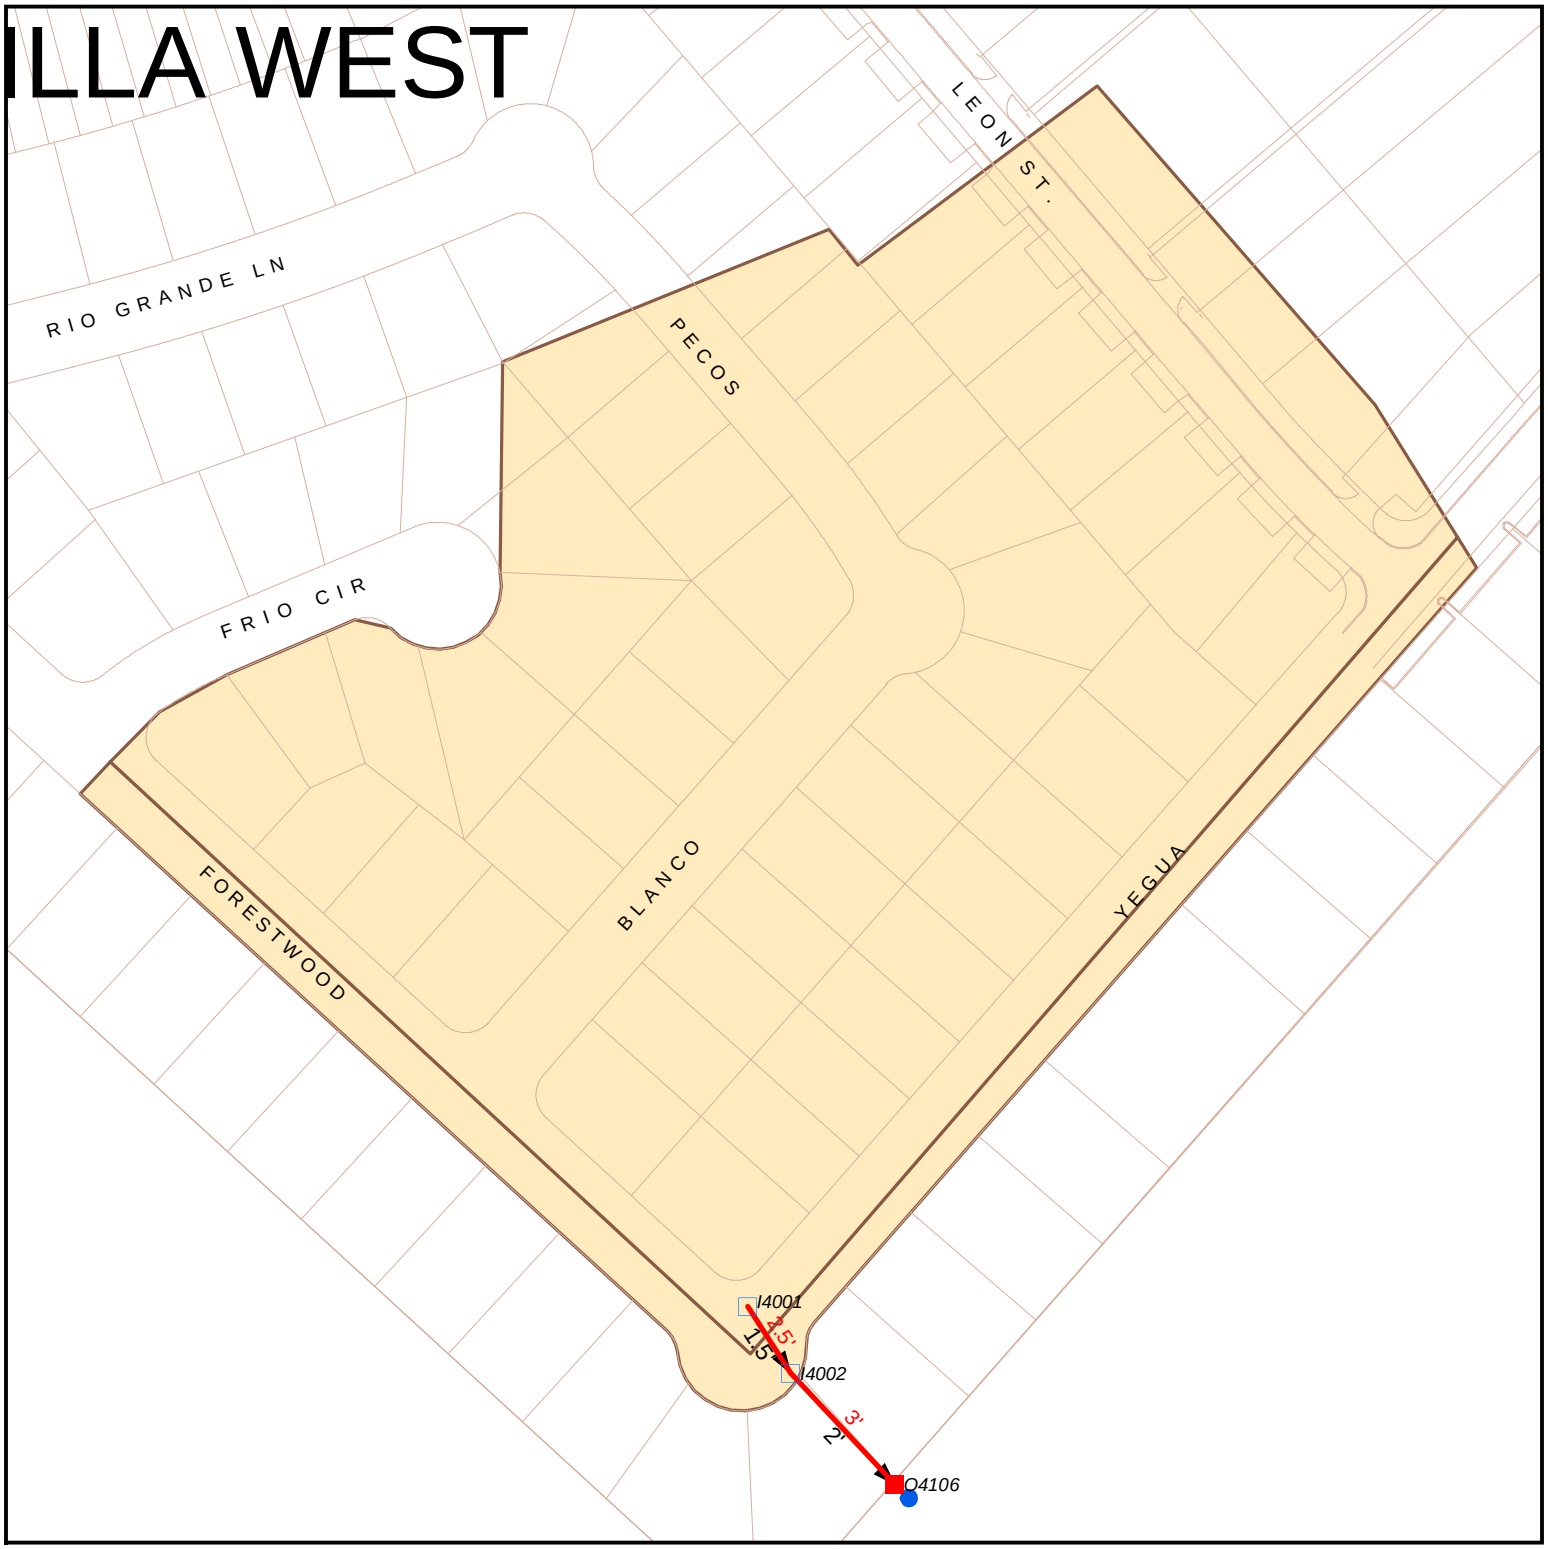

Total Drainage Area (acres): 10.9

Existing File: M_TURKEY_O4106_E.xp

Proposed File: M_TURKEY_O4106_P.xp

Proposed Improvements	Inlets	Dummy Manholes
Existing Storm Sewer	Manholes	Dummy Outfalls
Culverts	Outfalls	Culvert Openings
Channels	Dummy Inlets	Channel Junctions

City of Bryan

Capital Improvement Plan

Storm Sewer System O4109

Total Estimate CIP Cost: $14,998

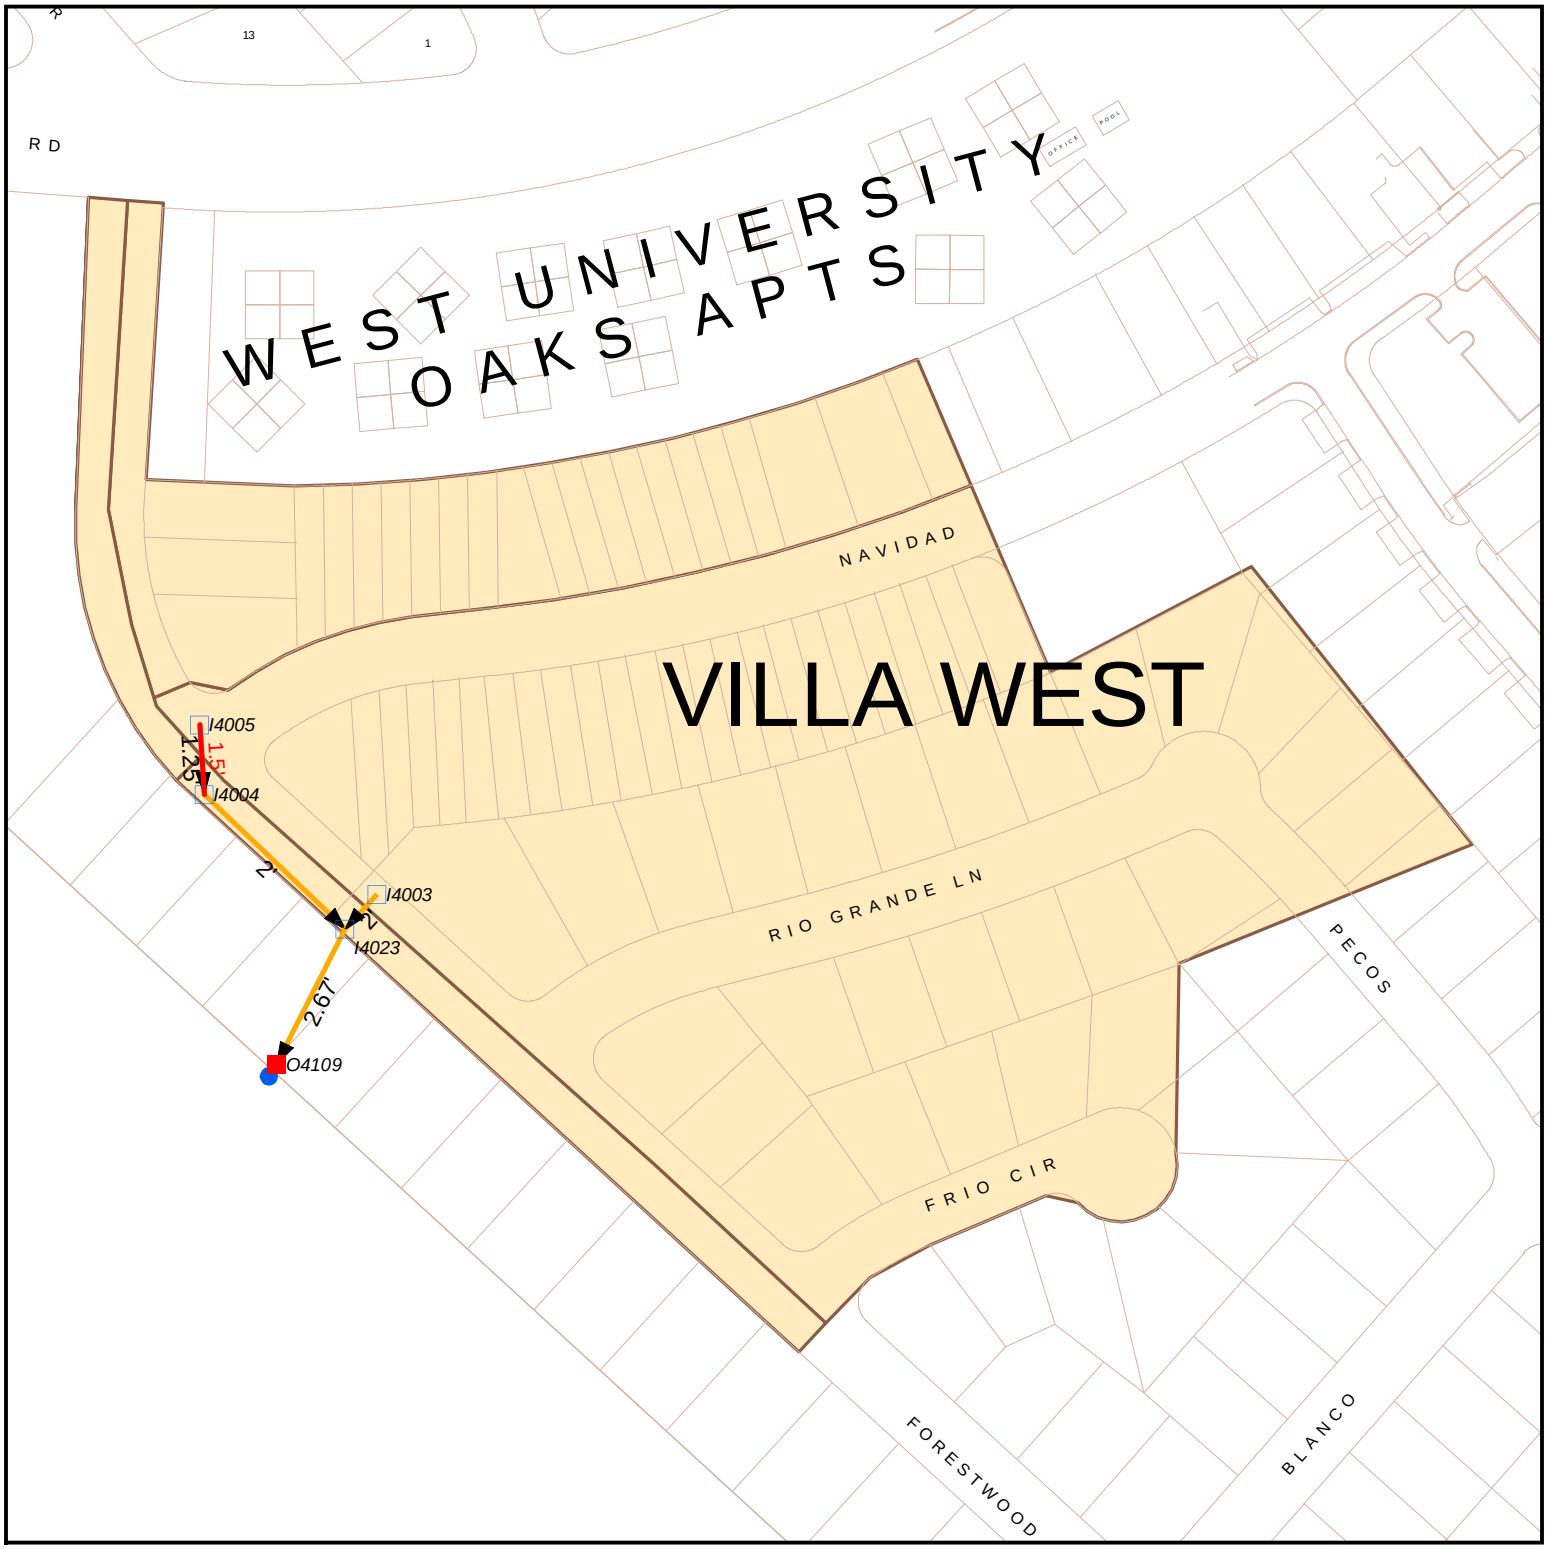

Total Drainage Area (acres): 13.5

Existing File: M_TURKEY_O4109_E.xp

Proposed File: M_TURKEY_O4109_P.xp

Proposed Improvements	Inlets	Dummy Manholes
Existing Storm Sewer	Manholes	Dummy Outfalls
Culverts	Outfalls	Culvert Openings
Channels	Dummy Inlets	Channel Junctions

City of Bryan

Capital Improvement Plan

Storm Sewer System O5016

Total Estimate CIP Cost: $138,223

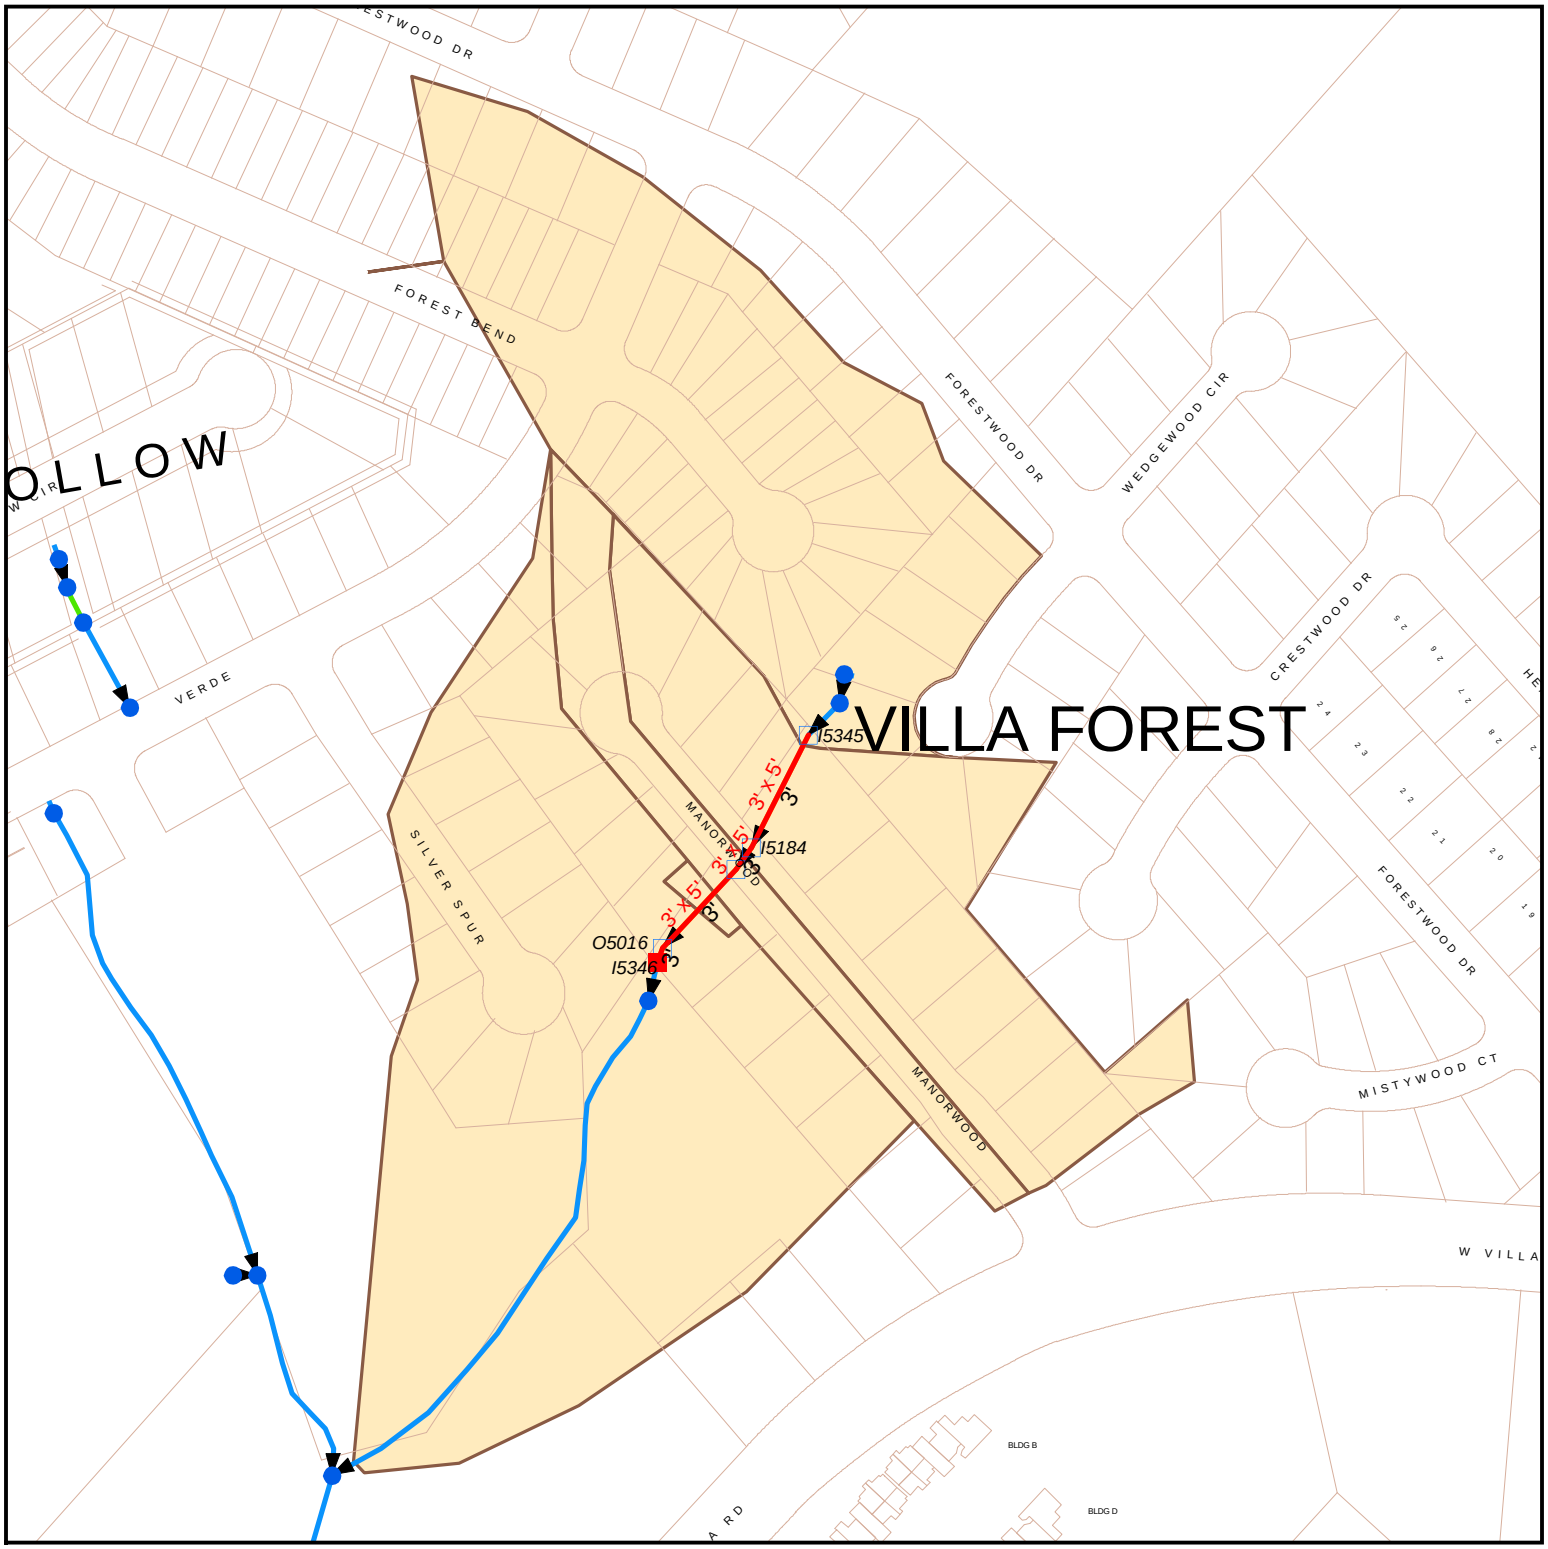

Total Drainage Area (acres): 22.3

Existing File: M_TURKEY_O5016_E.xp

Proposed File: M_TURKEY_O5016_P.xp

Proposed Improvements	Inlets	Dummy Manholes
Existing Storm Sewer	Manholes	Dummy Outfalls
Culverts	Outfalls	Culvert Openings
Channels	Dummy Inlets	Channel Junctions

City of Bryan

Capital Improvement Plan

Storm Sewer System O5018

Total Estimate CIP Cost: $118,483

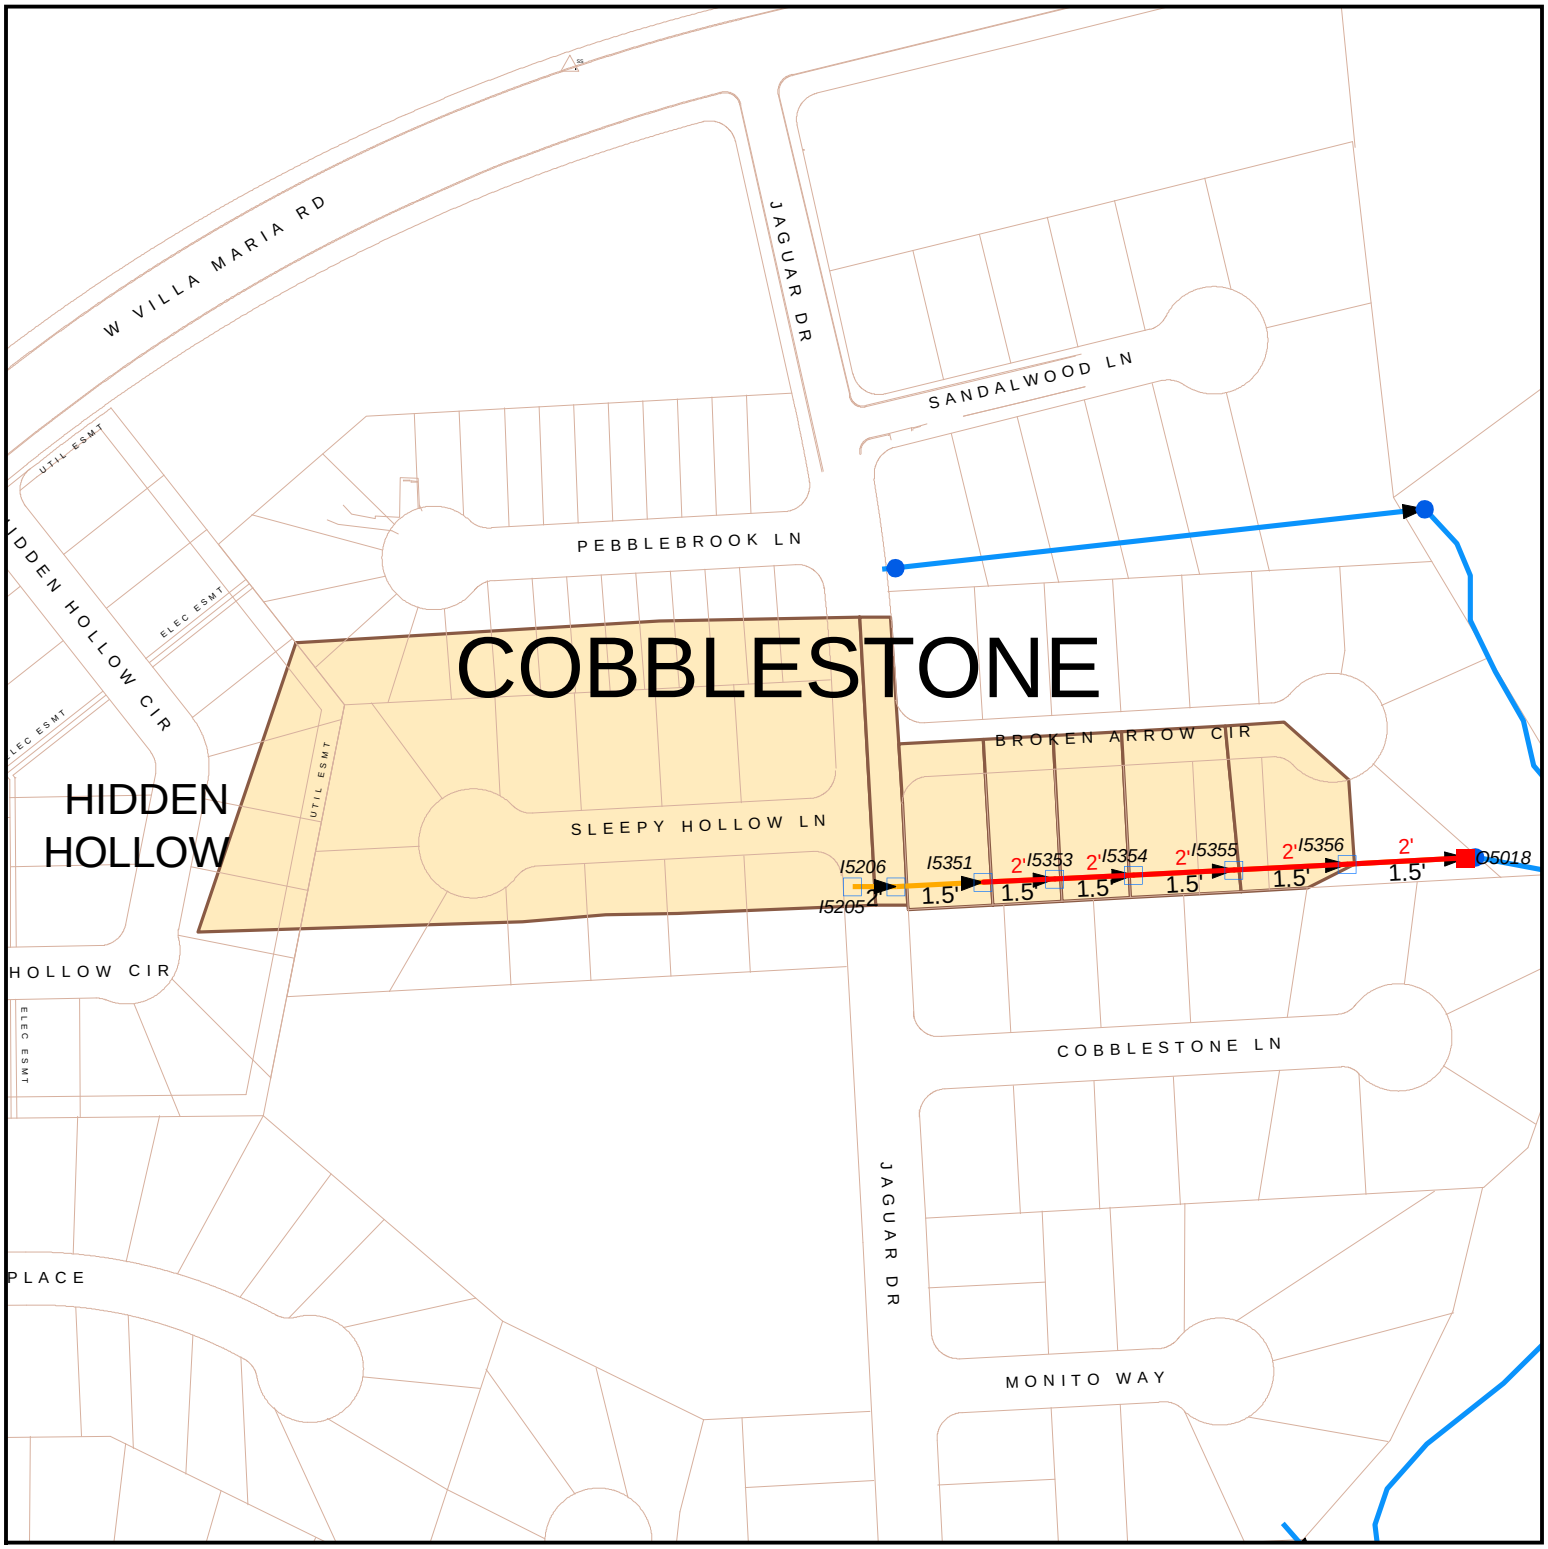

Total Drainage Area (acres): 5.3

Existing File: M_TURKEY_O5018_E.xp

Proposed File: M_TURKEY_O5018_P.xp

Proposed Improvements	Inlets	Dummy Manholes
Existing Storm Sewer	Manholes	Dummy Outfalls
Culverts	Outfalls	Culvert Openings
Channels	Dummy Inlets	Channel Junctions

City of Bryan

Capital Improvement Plan

Storm Sewer System O5020

Total Estimate CIP Cost: $50,556

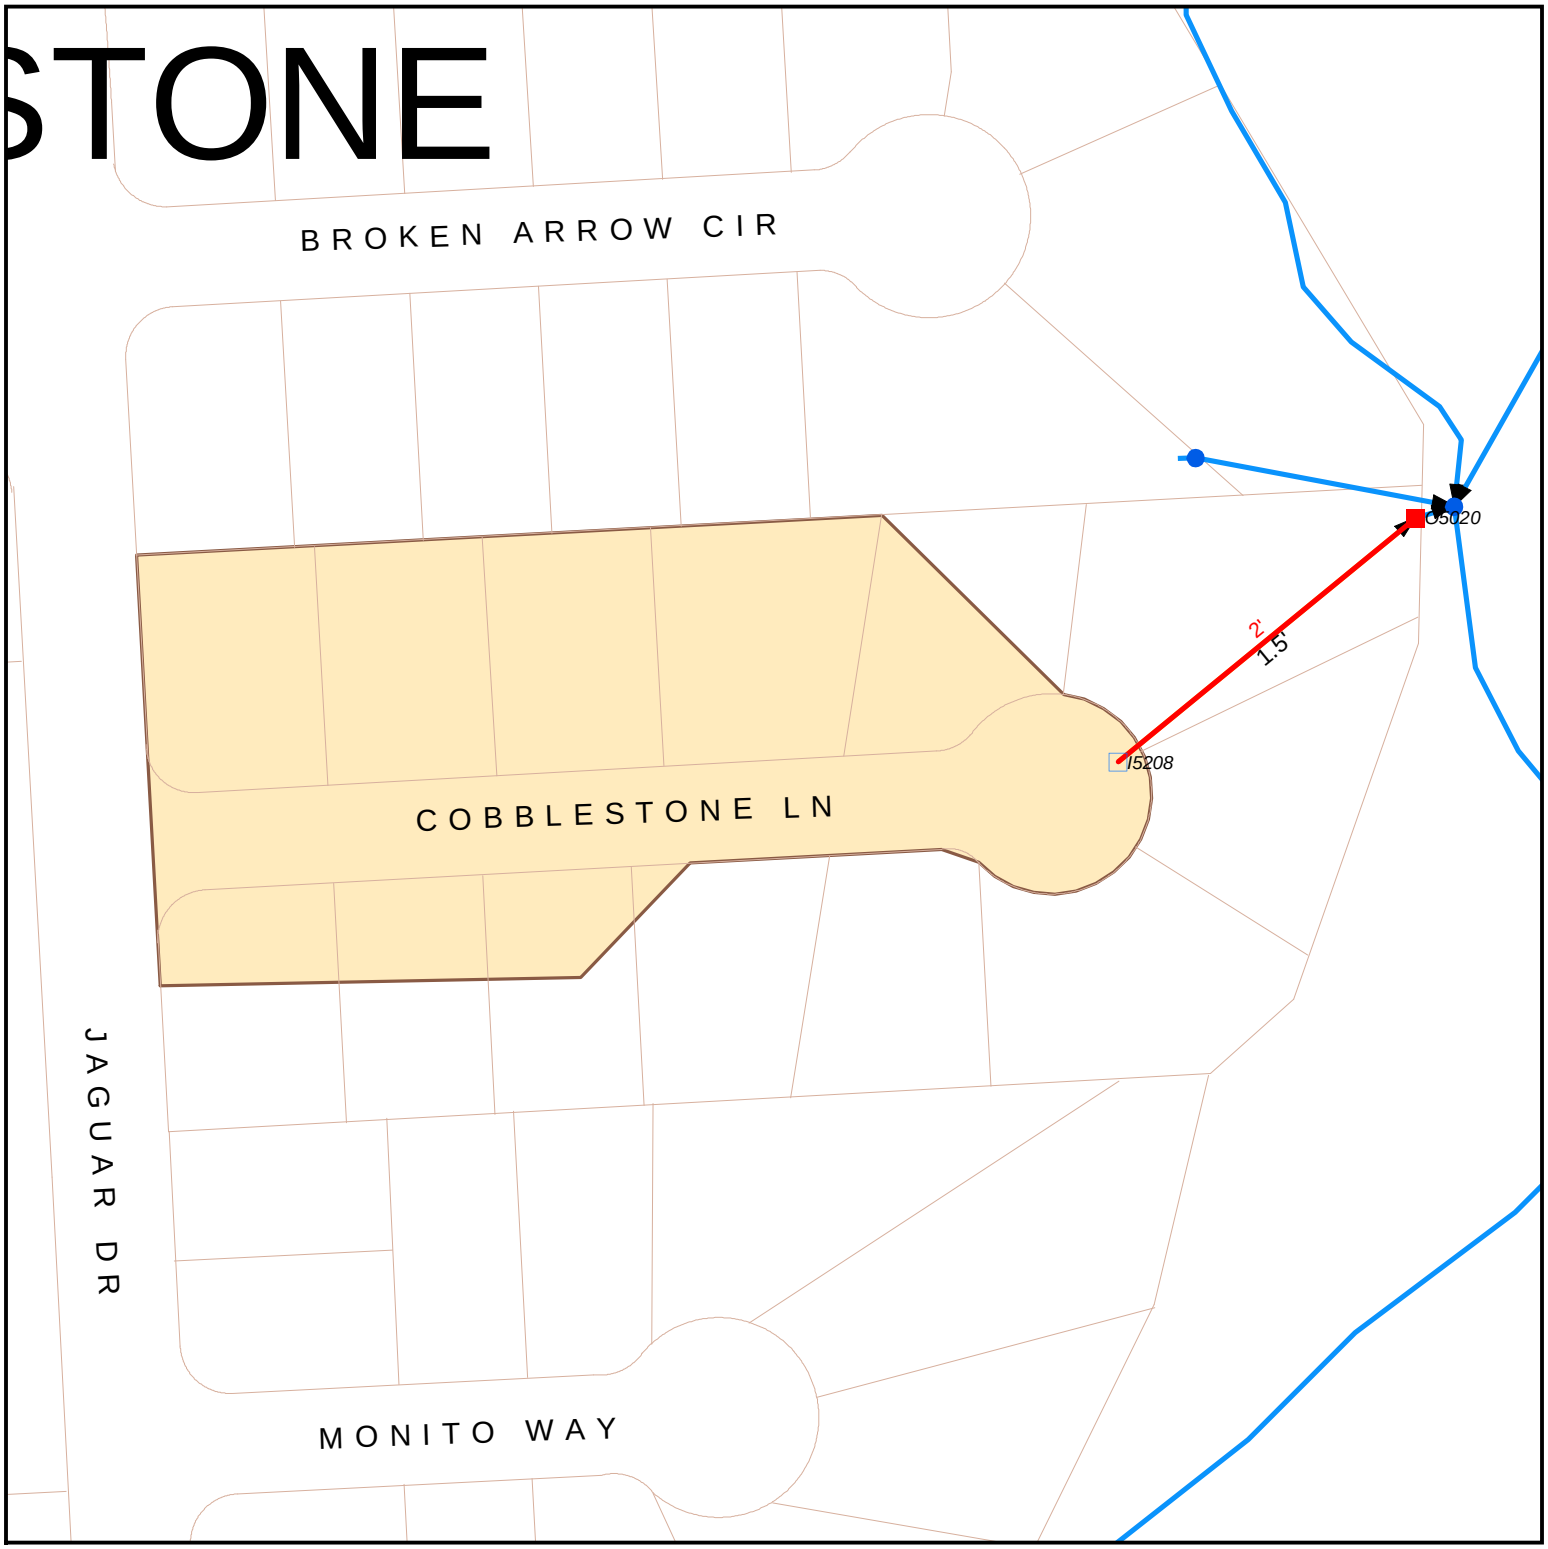

Total Drainage Area (acres): 2.1

Existing File: M_TURKEY_O5020_E.xp

Proposed File: M_TURKEY_O5020_P.xp

Proposed Improvements	Inlets	Dummy Manholes
Existing Storm Sewer	Manholes	Dummy Outfalls
Culverts	Outfalls	Culvert Openings
Channels	Dummy Inlets	Channel Junctions

City of Bryan

Capital Improvement Plan

Storm Sewer System O5032

Total Estimate CIP Cost: $57,161

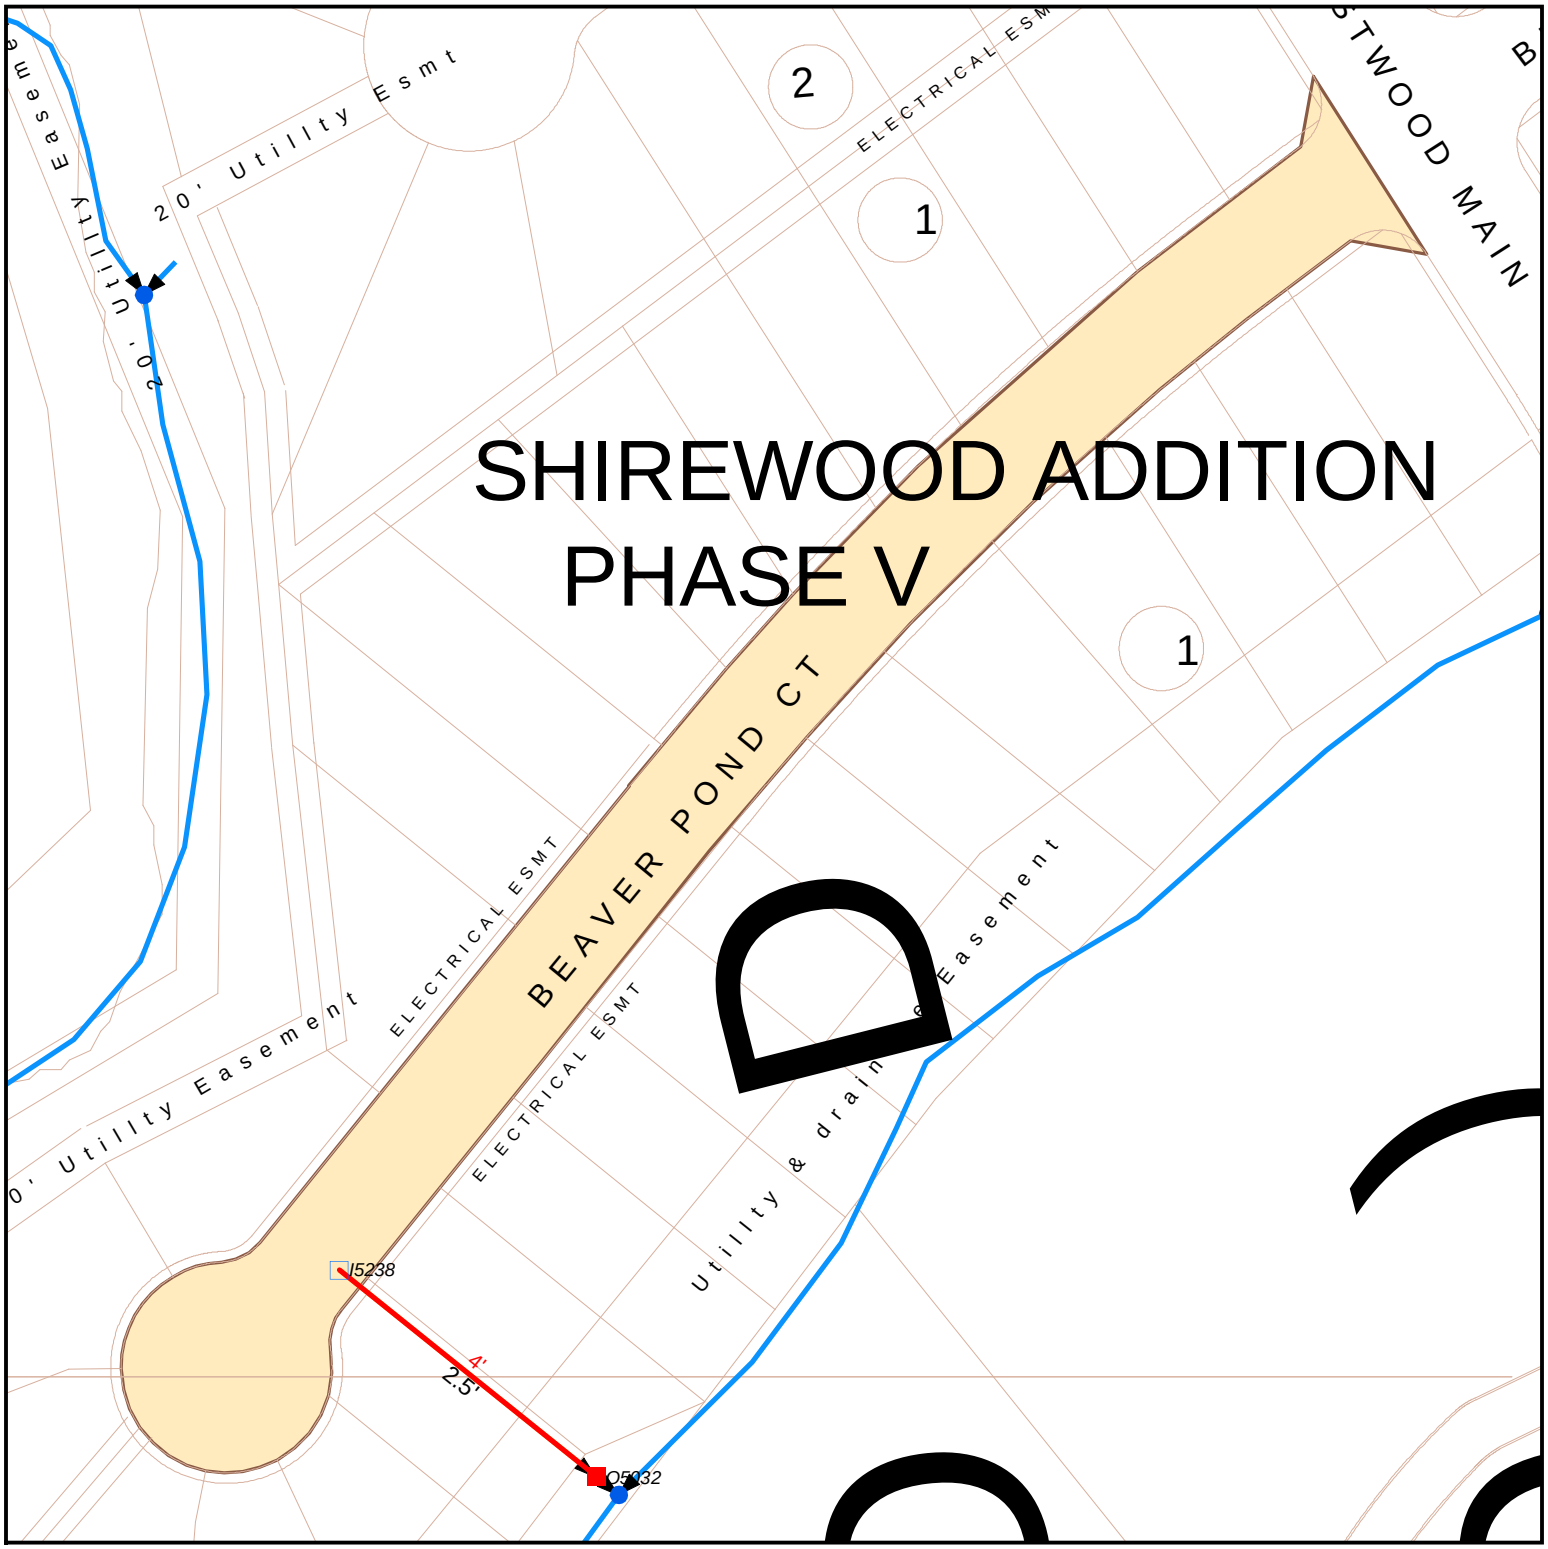

Total Drainage Area (acres): 1.0

Existing File: M_TURKEY_O5032_E.xp

Proposed File: M_TURKEY_O5032_P.xp

Proposed Improvements	Inlets	Dummy Manholes
Existing Storm Sewer	Manholes	Dummy Outfalls
Culverts	Outfalls	Culvert Openings
Channels	Dummy Inlets	Channel Junctions

City of Bryan

Capital Improvement Plan

Storm Sewer System O5052

Total Estimate CIP Cost: $34,701

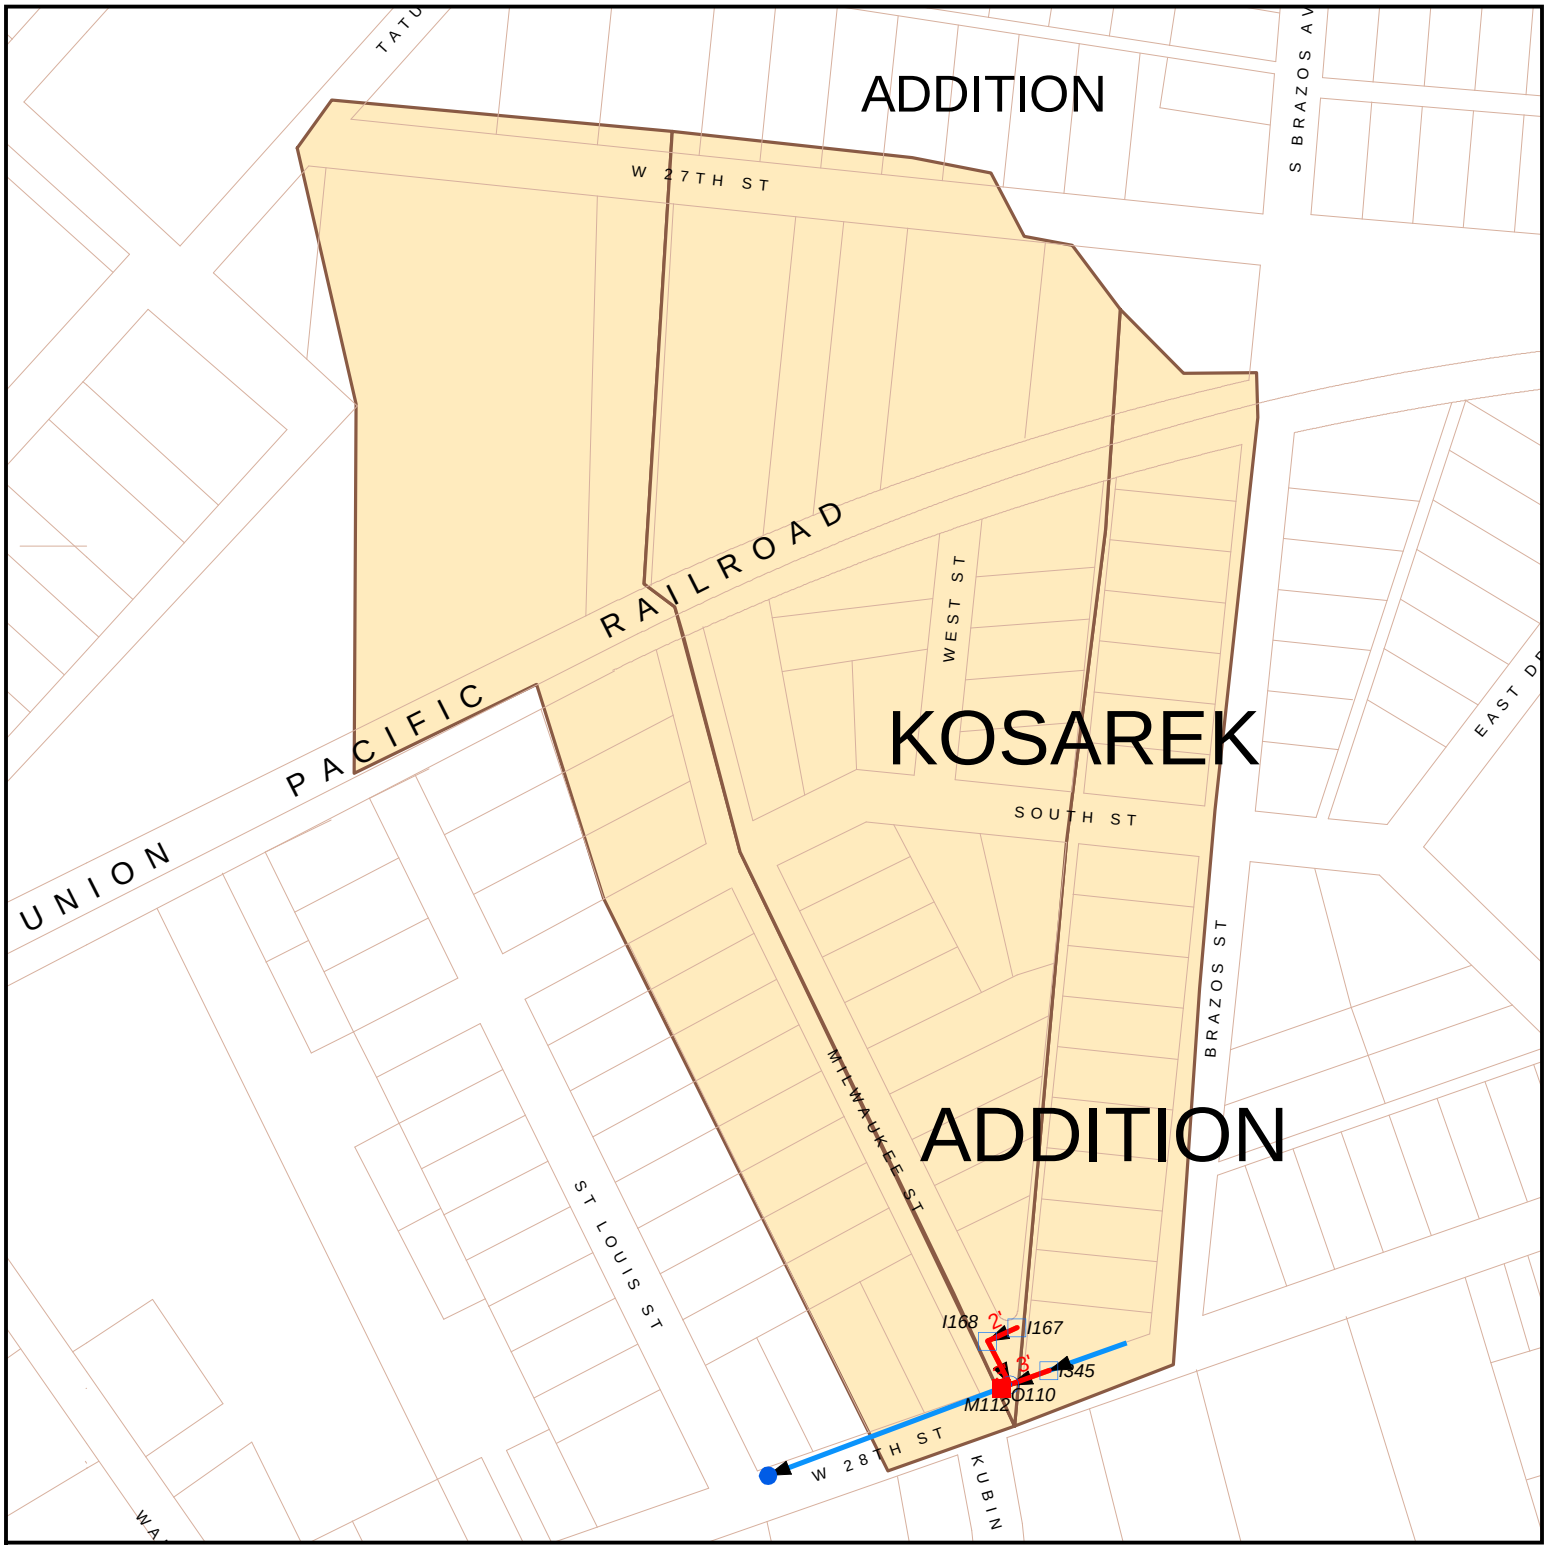

Total Drainage Area (acres): 6.8

Existing File: U_TURKEY_O5052_E.xp

Proposed File: U_TURKEY_O5052_P.xp

Proposed Improvements	Inlets	Dummy Manholes
Existing Storm Sewer	Manholes	Dummy Outfalls
Culverts	Outfalls	Culvert Openings
Channels	Dummy Inlets	Channel Junctions