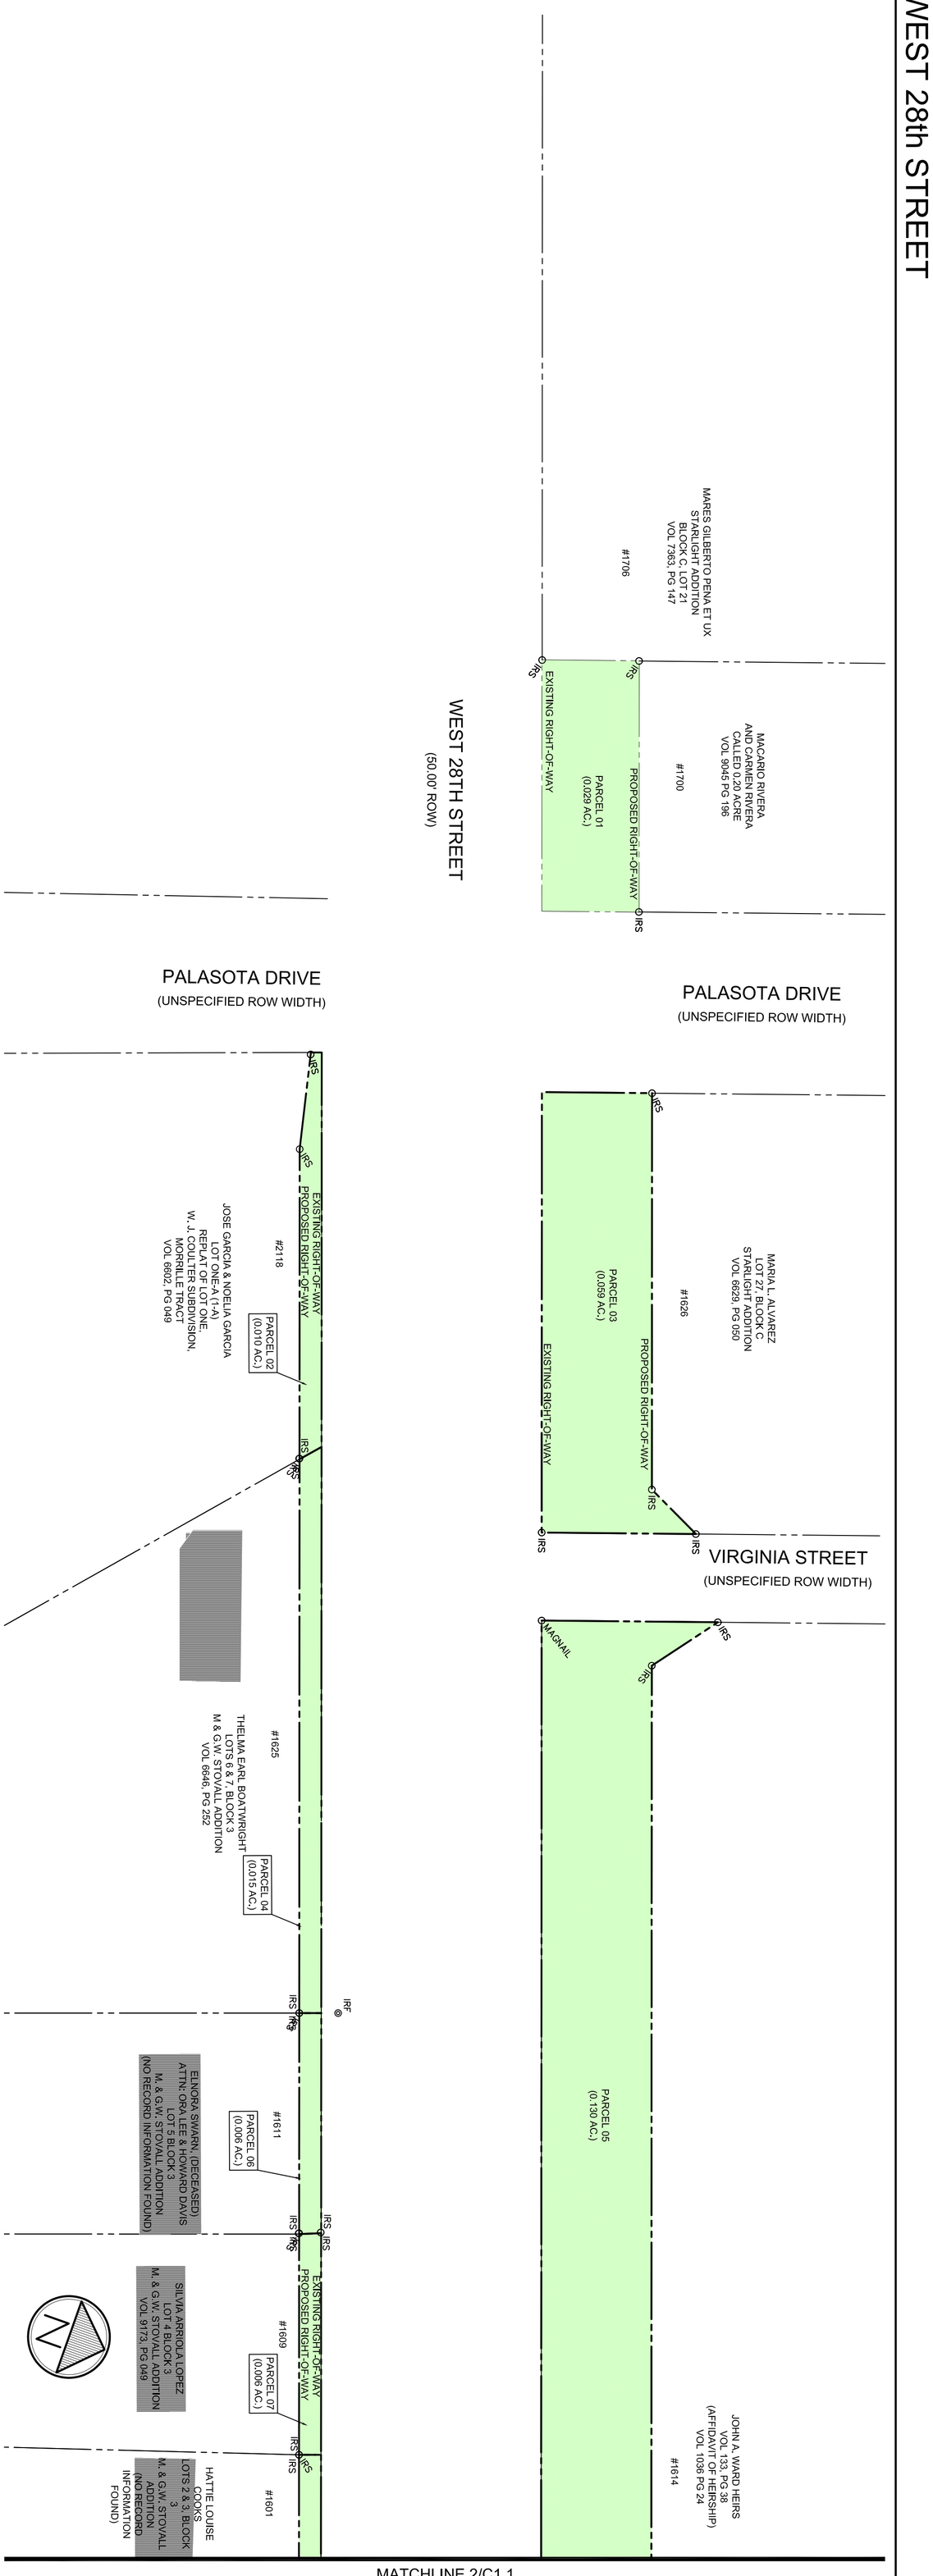

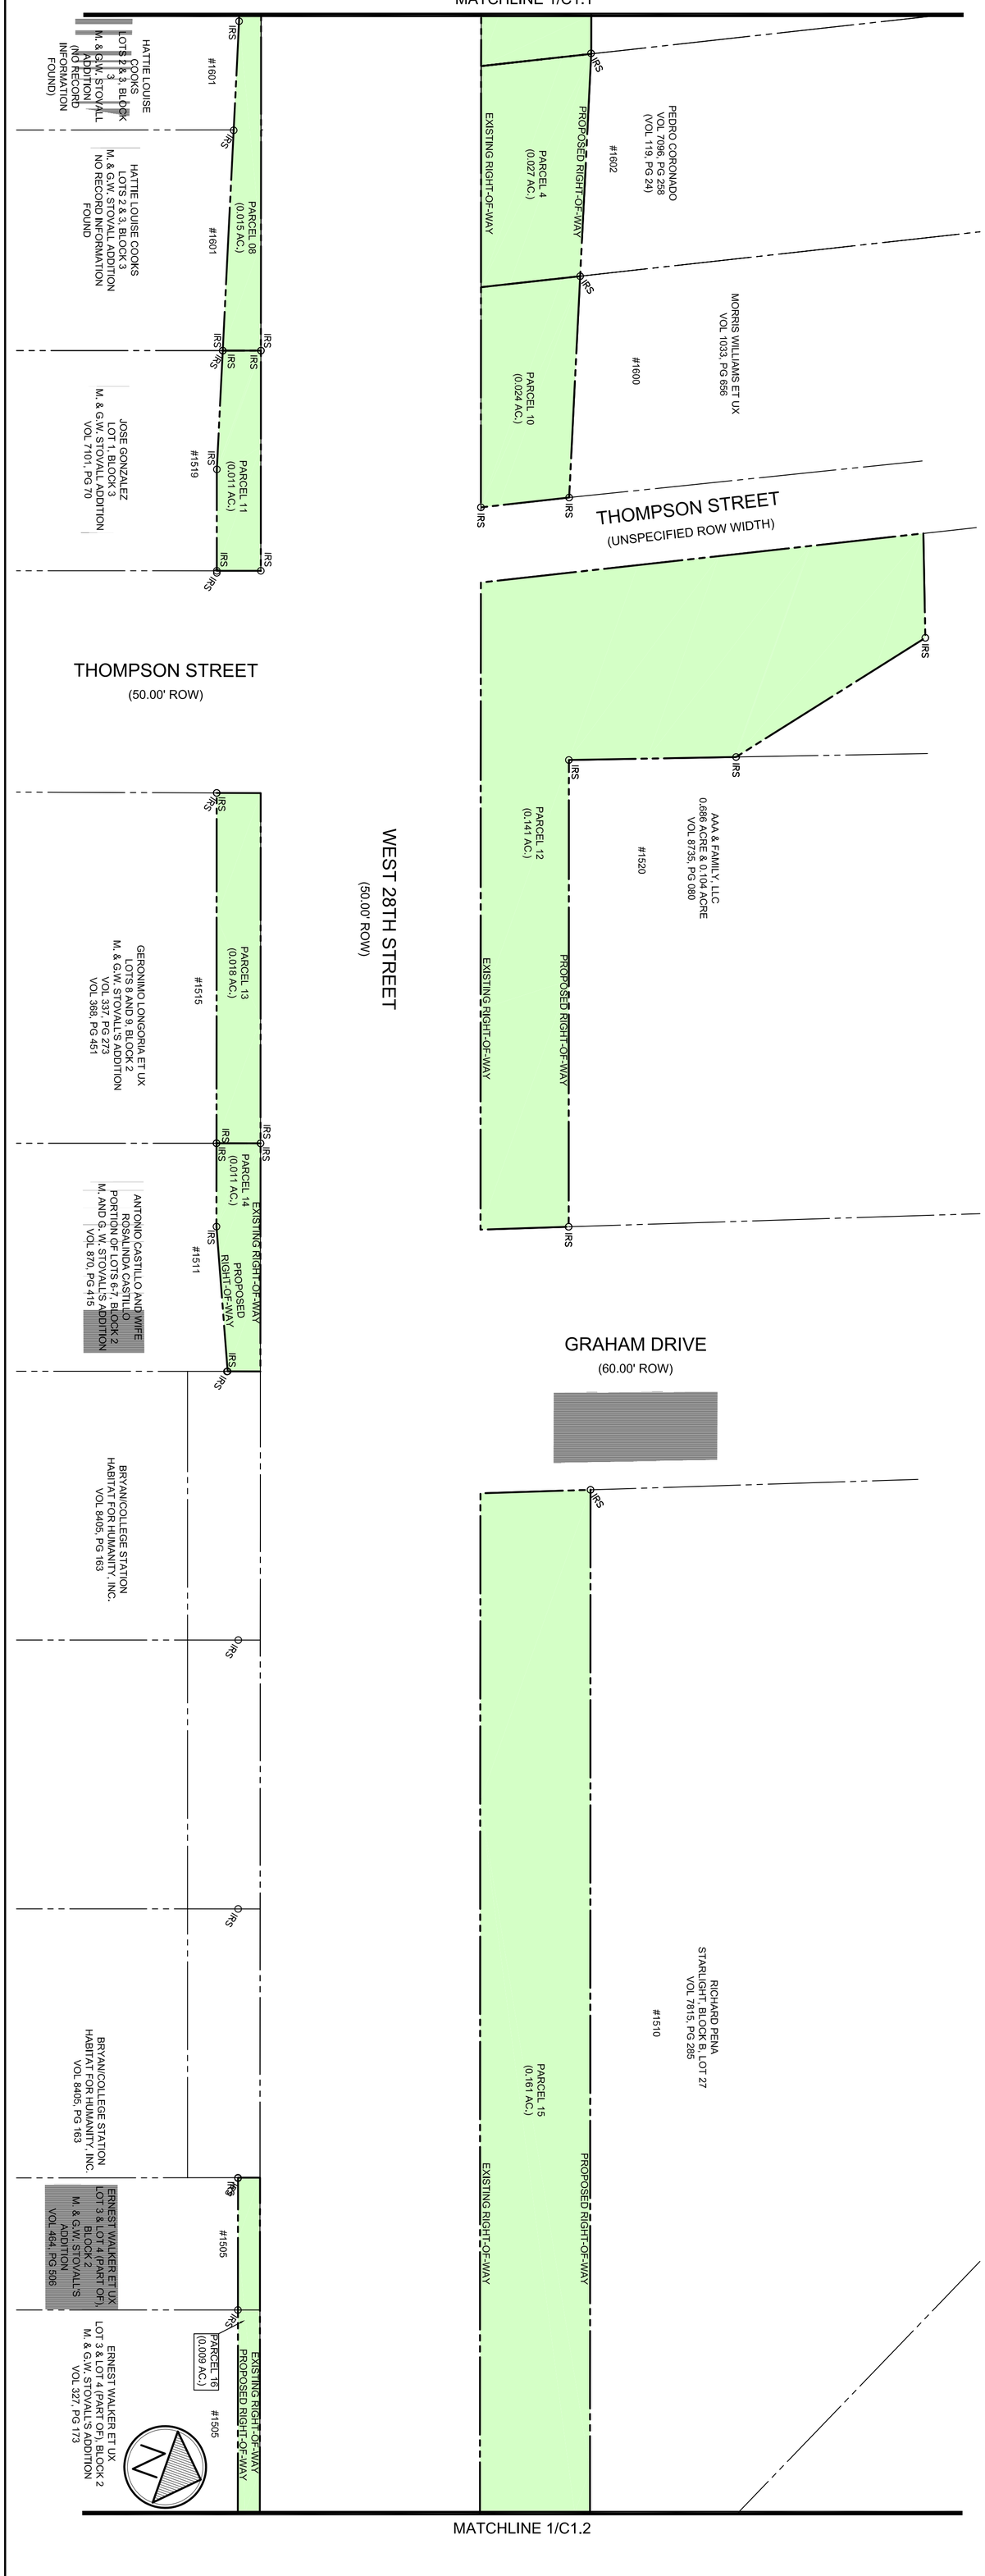

1"=20'-0" 1

1"=20'-0" 2

C1.1

CONTRACT NO. 600047

SHEET NO.

West 28th Boundary Survey

City of Bryan

Bryan, Texas

West 28th Street

NOTE: THIS DOCUMENT IS RELEASED FOR THE PURPOSE OF INTERIM REVIEW UNDER THE AUTHORITY OF: **GREG HOPCUS** ON **12/09** . IT IS NOT TO BE USED FOR BIDDING, CONSTRUCTION, PERMITTING OR ANY OTHER USE REQUIRING "FINAL SEALED" DOCUMENTS.

GOODWIN-LASITER, INC.

ENGINEERS - ARCHITECTS
SURVEYORS

3600 STATE HWY 6 S., SUITE 102 ▪ COLLEGE STATION, TEXAS 77845 ▪ (979) 696-6767 ▪ ctex@goodwinlasiter.com
1609 S. CHESTNUT ST., SUITE 202 ▪ LUFKIN, TEXAS 75901 ▪ (936) 637-4900 ▪ admin@goodwinlasiter.com

NO.	DATE	ISSUED FOR

DRAWN BY:	APPV'D BY:	PLOT SCALE:
MK	GH	1:1

©2009 ALL RIGHTS RESERVED BY GOODWIN-LASITER, INC. UNAUTHORIZED USE OR REPRODUCTION IS PROHIBITED WITHOUT WRITTEN CONSENT FROM GOODWIN-LASITER, INC.

D:\600\600047\600047 - Overall Map.dwg - February 15, 2010 - 9:19am