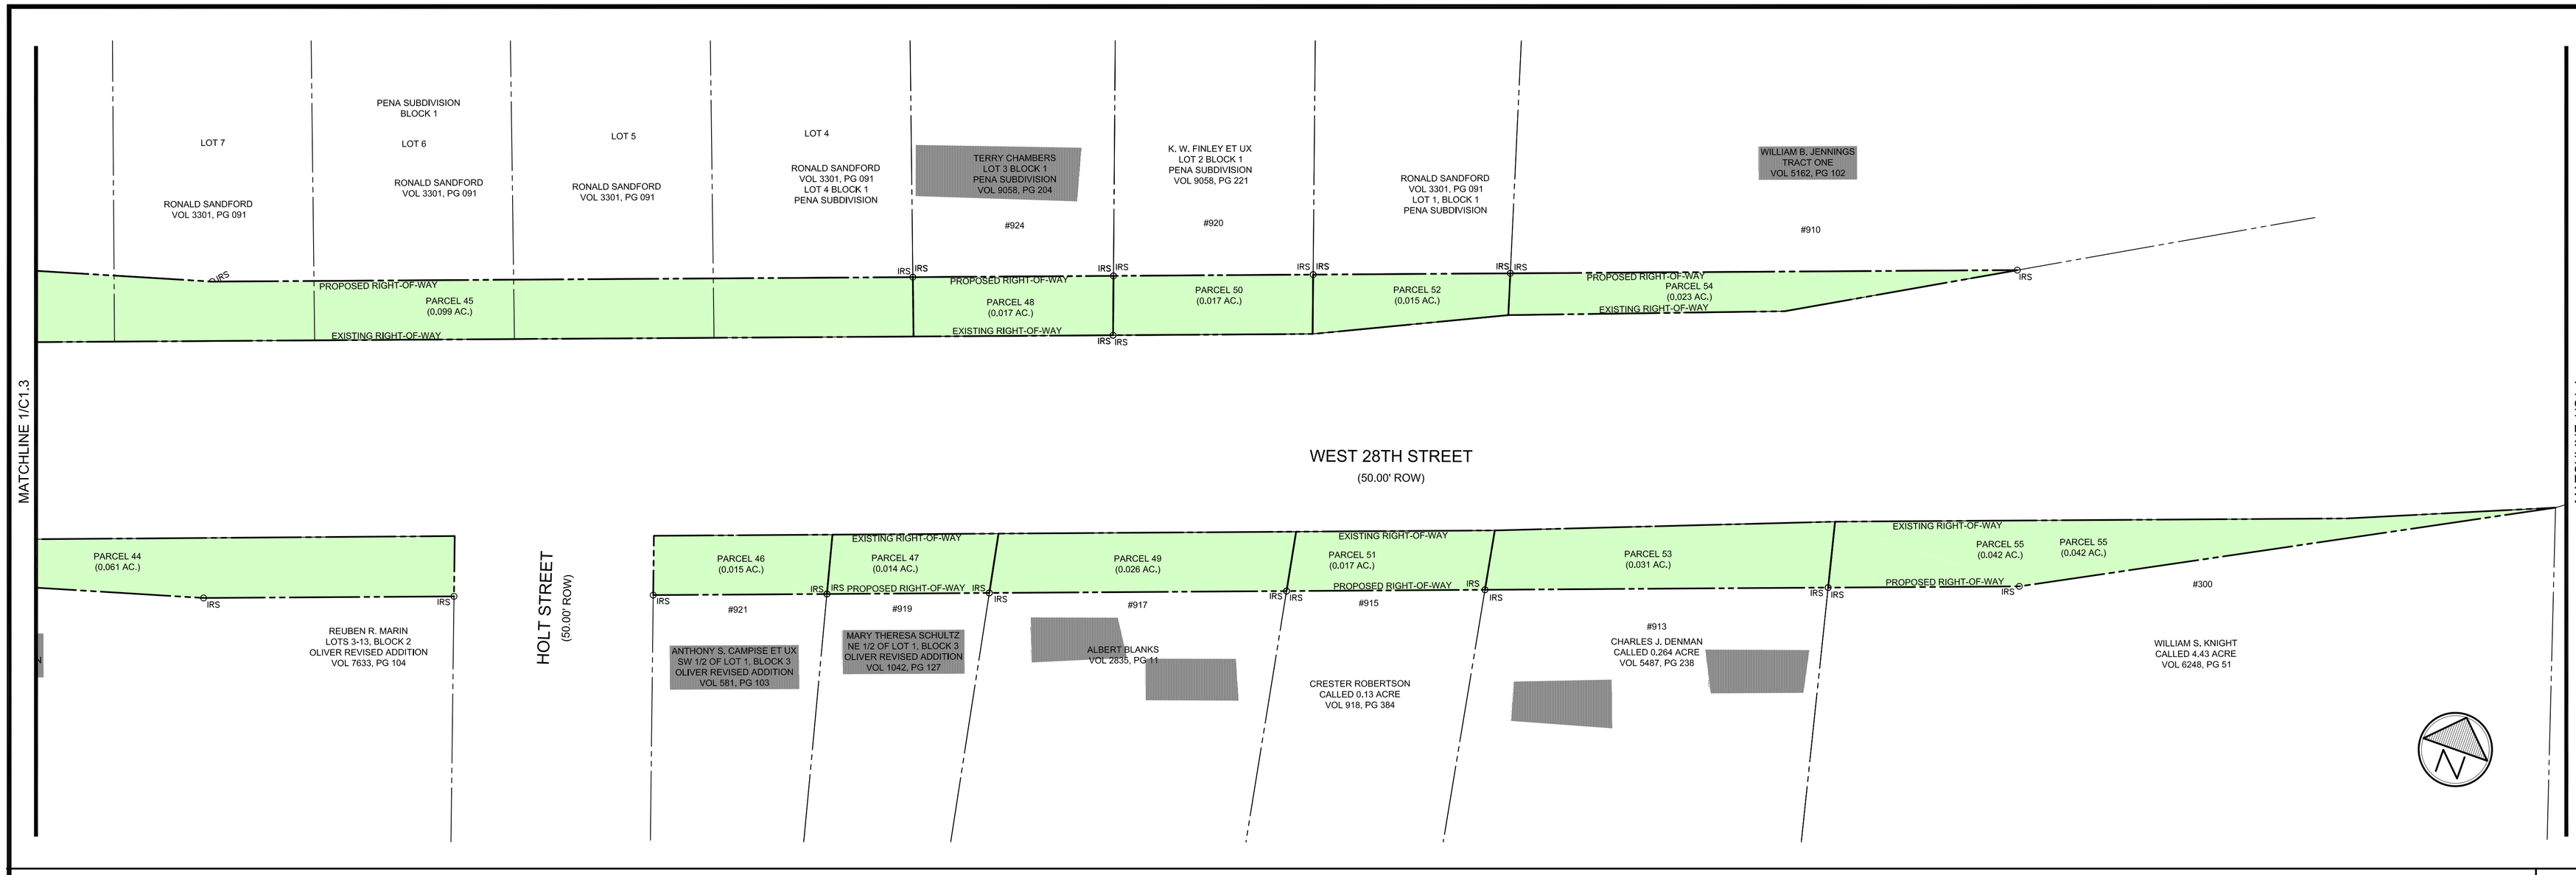

WEST 28th STREET 1"=20'-0" 2

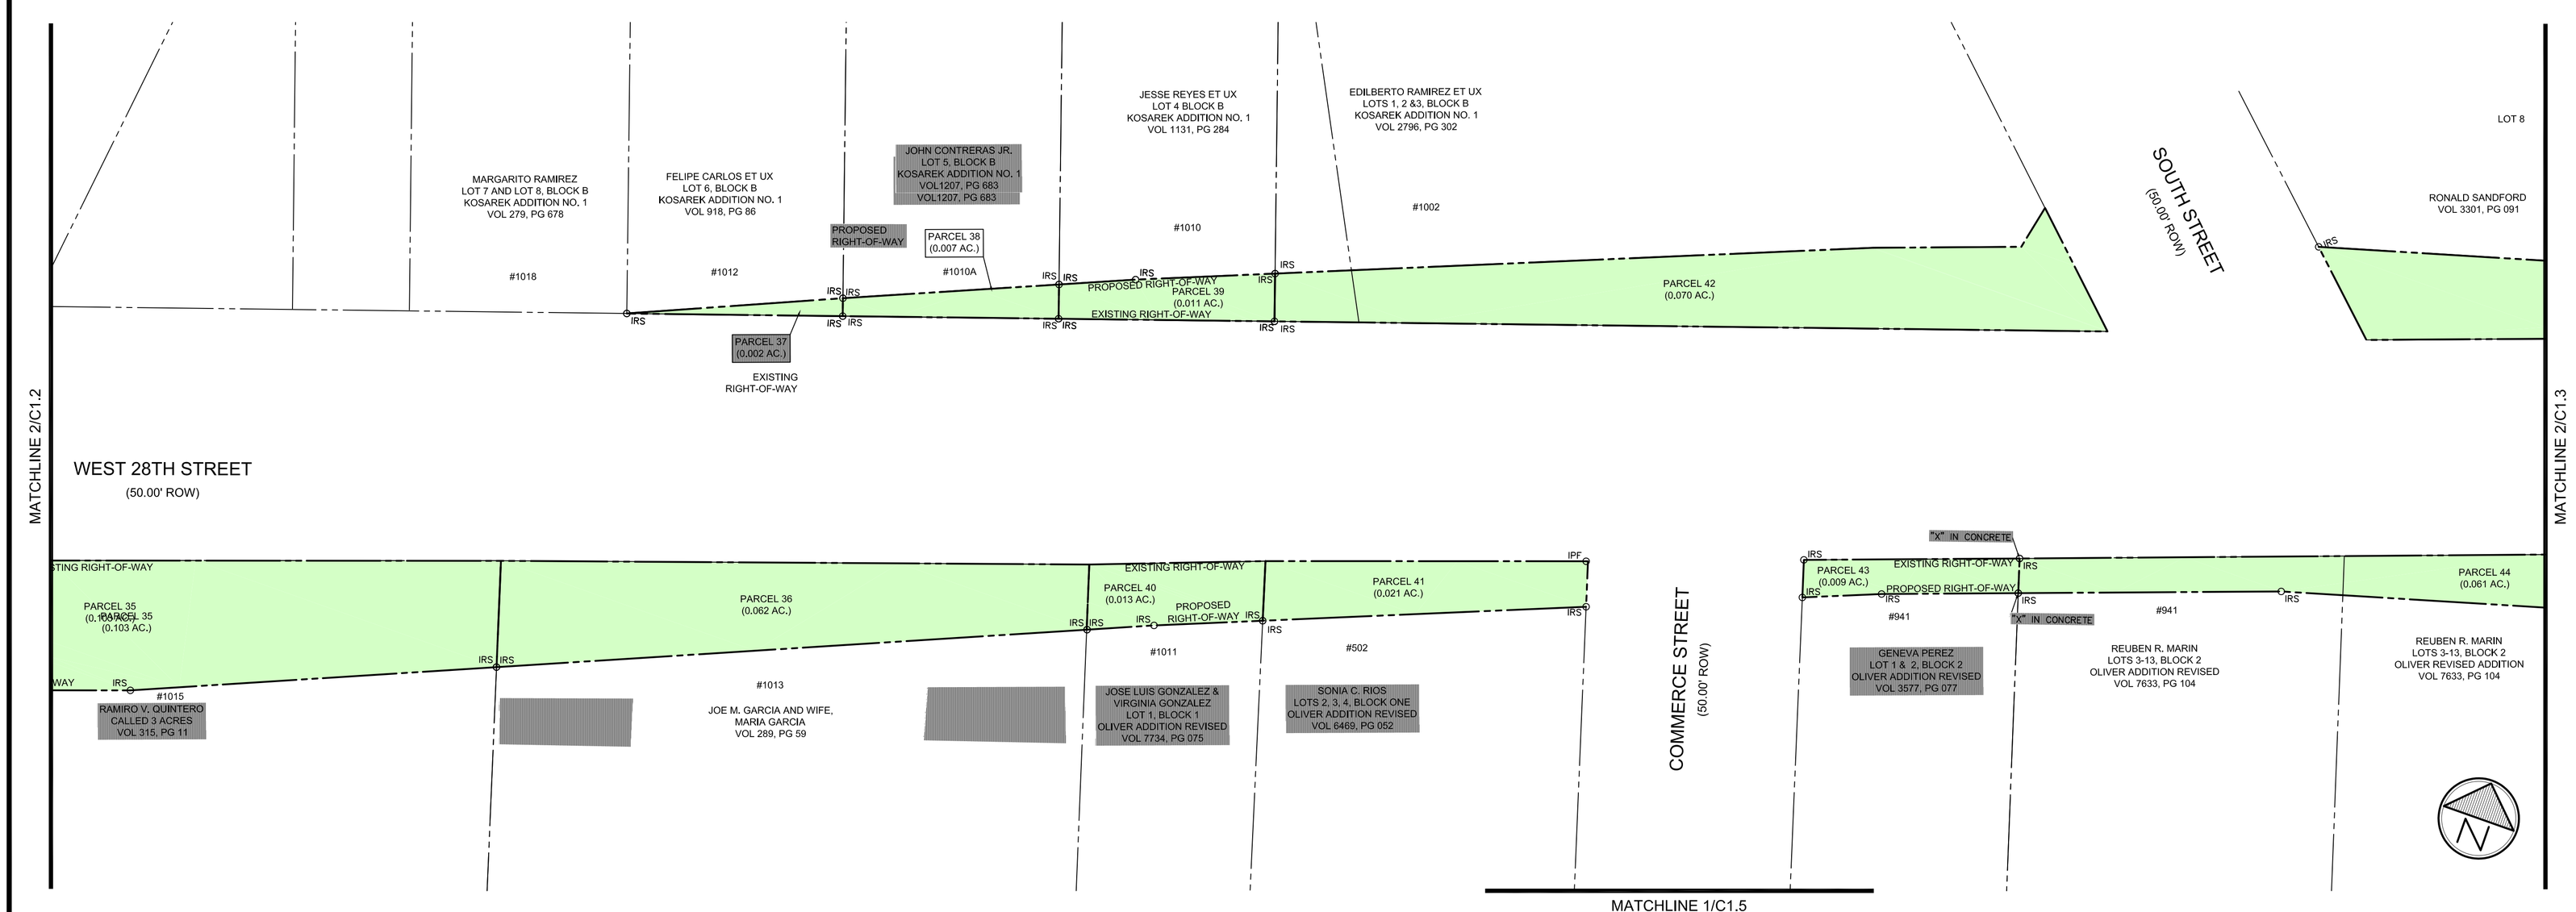

WEST 28th STREET 1"=20'-0" 1

NO. | DATE | ISSUED FOR

GOODWIN-LASITER, INC.
ENGINEERS - ARCHITECTS
SURVEYORS

3600 STATE HWY 6 S., SUITE 102 ▪ COLLEGE STATION, TEXAS 77845 ▪ (979) 696-6767 ▪ ctex@goodwinlasiter.com
1609 S. CHESTNUT ST., SUITE 202 ▪ LUFKIN, TEXAS 75901 ▪ (936) 637-4900 ▪ admin@goodwinlasiter.com

©2009 ALL RIGHTS RESERVED BY GOODWIN-LASITER, INC. UNAUTHORIZED USE OR REPRODUCTION IS PROHIBITED WITHOUT WRITTEN CONSENT FROM GOODWIN-LASITER, INC.

D:\600\600047\600047 - Overall Mapping - February 15, 2010 - 9:22am

DRAWN BY: MK | APP'D BY: GH | PLOT SCALE: 1:1

NOTE: THIS DOCUMENT IS RELEASED FOR THE PURPOSE OF INTERIM REVIEW UNDER THE AUTHORITY OF GREG HOPCUS DATED 2/15/10. IT IS NOT TO BE USED FOR BIDDING, CONSTRUCTION, PERMITTING OR ANY OTHER USE REQUIRING "FINAL SEALED" DOCUMENTS.

West 28th Boundary Survey

City of Bryan
Bryan, Texas
West 28th Street

CONTRACT NO.
600047

SHEET NO.
C1.3