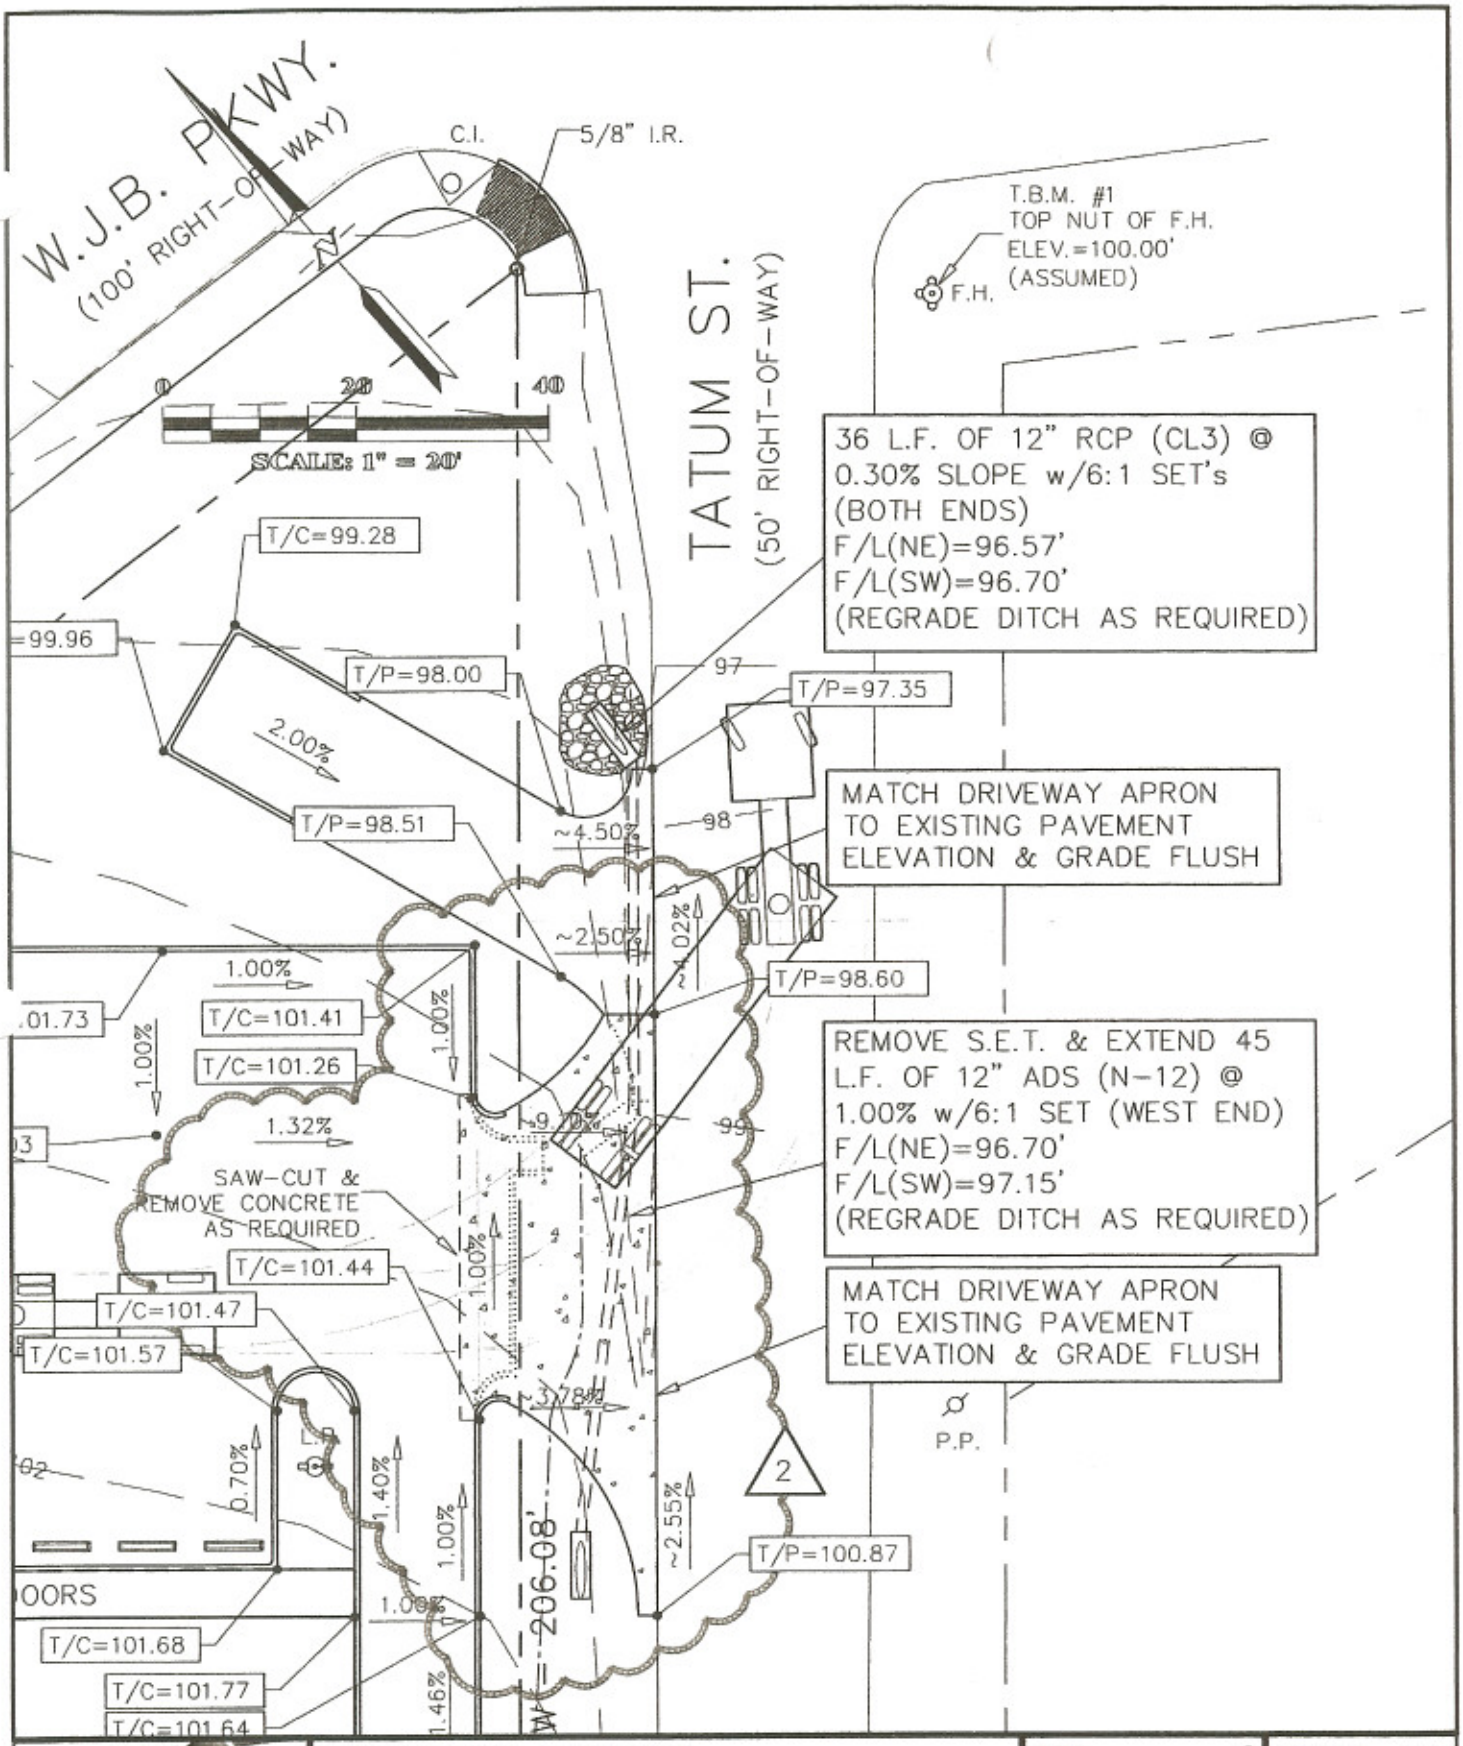

RME Consulting Engineers
1391 SEAMIST LANE <77845>
POST OFFICE BOX 9253
COLLEGE STATION, TX 77842
EMAIL: civil@rmengineer.com
OFF/FAX: (979) 690-0329

VARIANCE EXHIBIT

W.J.B. PLAZA
100 TATUM STREET
BRYAN, TX
RME No. 126-0302

REV: 2
DATE: 03/03/08
FILE: 0302GP1C
SCALE: 1"=20'

DRAWN BY: RAM
CHK BY: RAM

SHEET NO.
1 OF 1

SHEET TITLE
X — 1