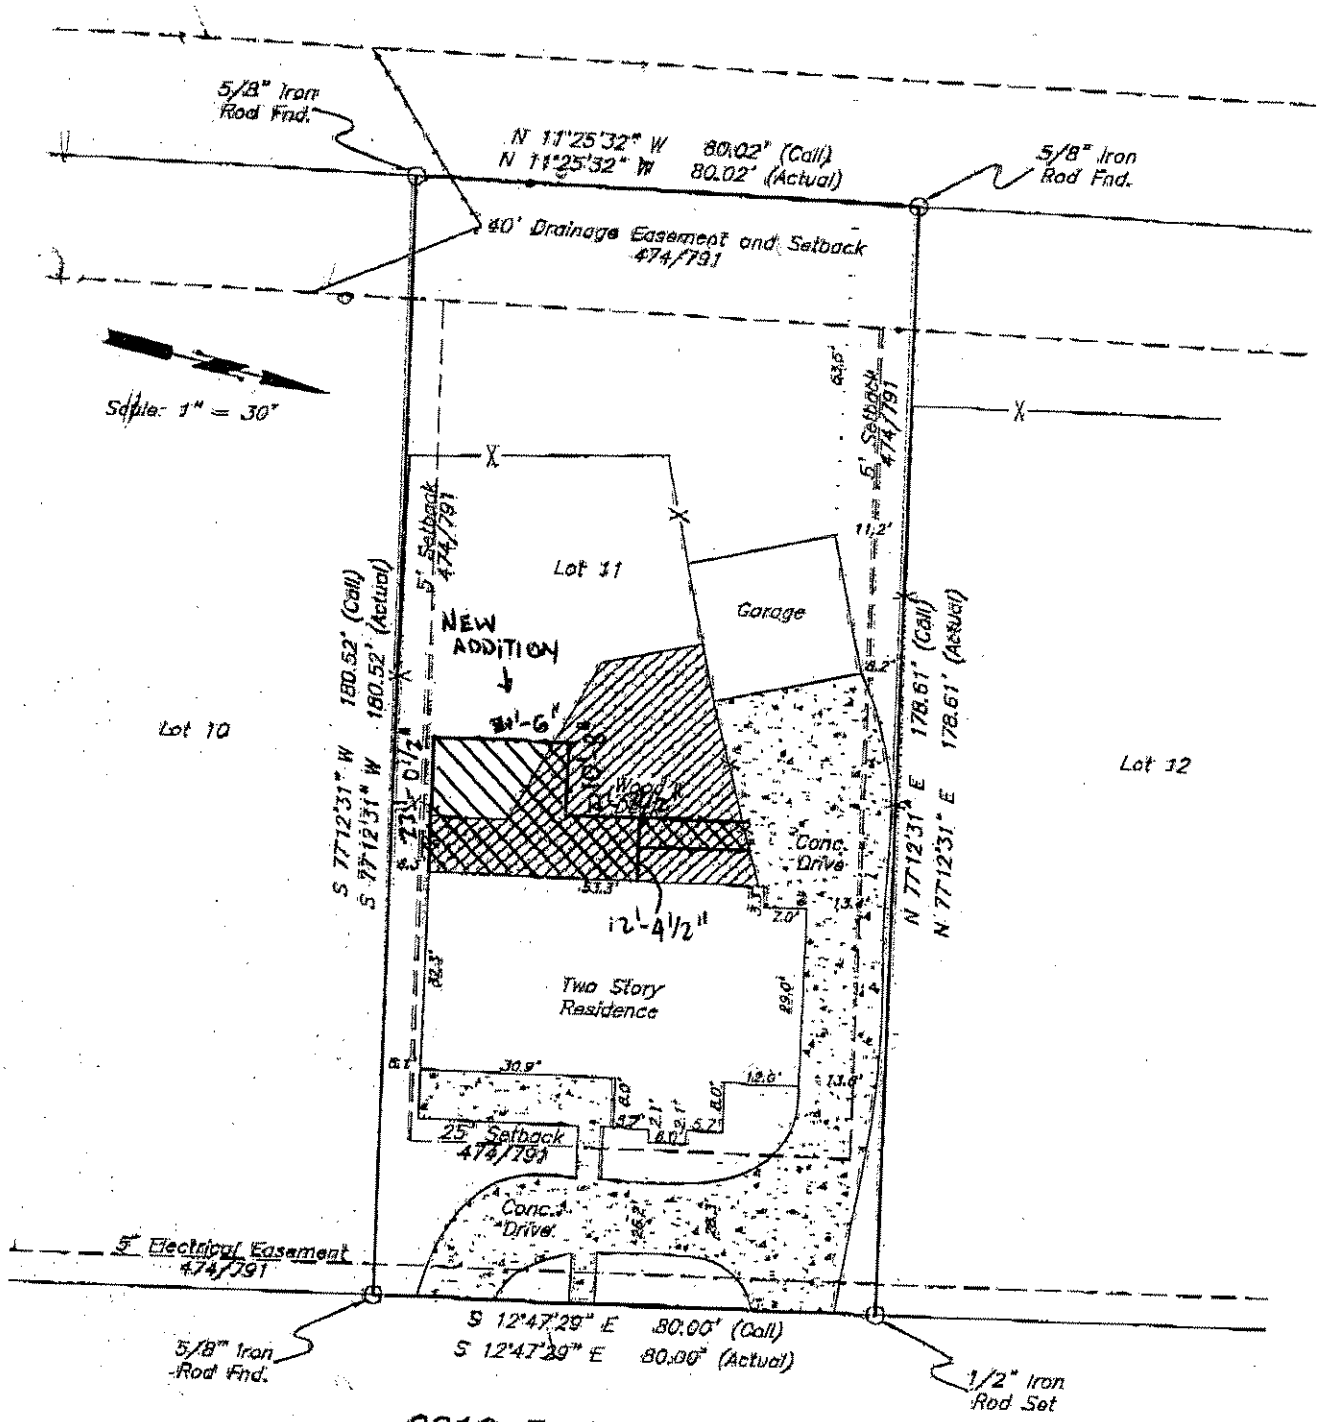

2210 East Briargate Drive

Thomas W. Rike and Stacy M. Rike, husband and wife

Being all of Lot 11 (ELEVEN), Block 2 (TWO), BRIARCREST VALLEY, PHASE SIX, an addition to the City of Bryan, Brazos County, Texas, according to the plat recorded in Volume 474 Page 791 of the Deed Records of Brazos County, Texas.

I, Paul Williams, Registered Professional Land Surveyor No. 5743 do hereby certify that this plat represents the results of a survey performed on the ground, under my supervision on September 2, 2006, and is true and correct to the best of my knowledge.

I further certify that no improvements on this property encroach on adjacent property, nor do any improvements on adjacent property encroach on to this property, except as shown. This property does not lie within a Special Flood Hazard Area as depicted on Flood Insurance Rate Map No. 48041C0134C dated July 2, 1992.

STATE OF TEXAS REGISTERED