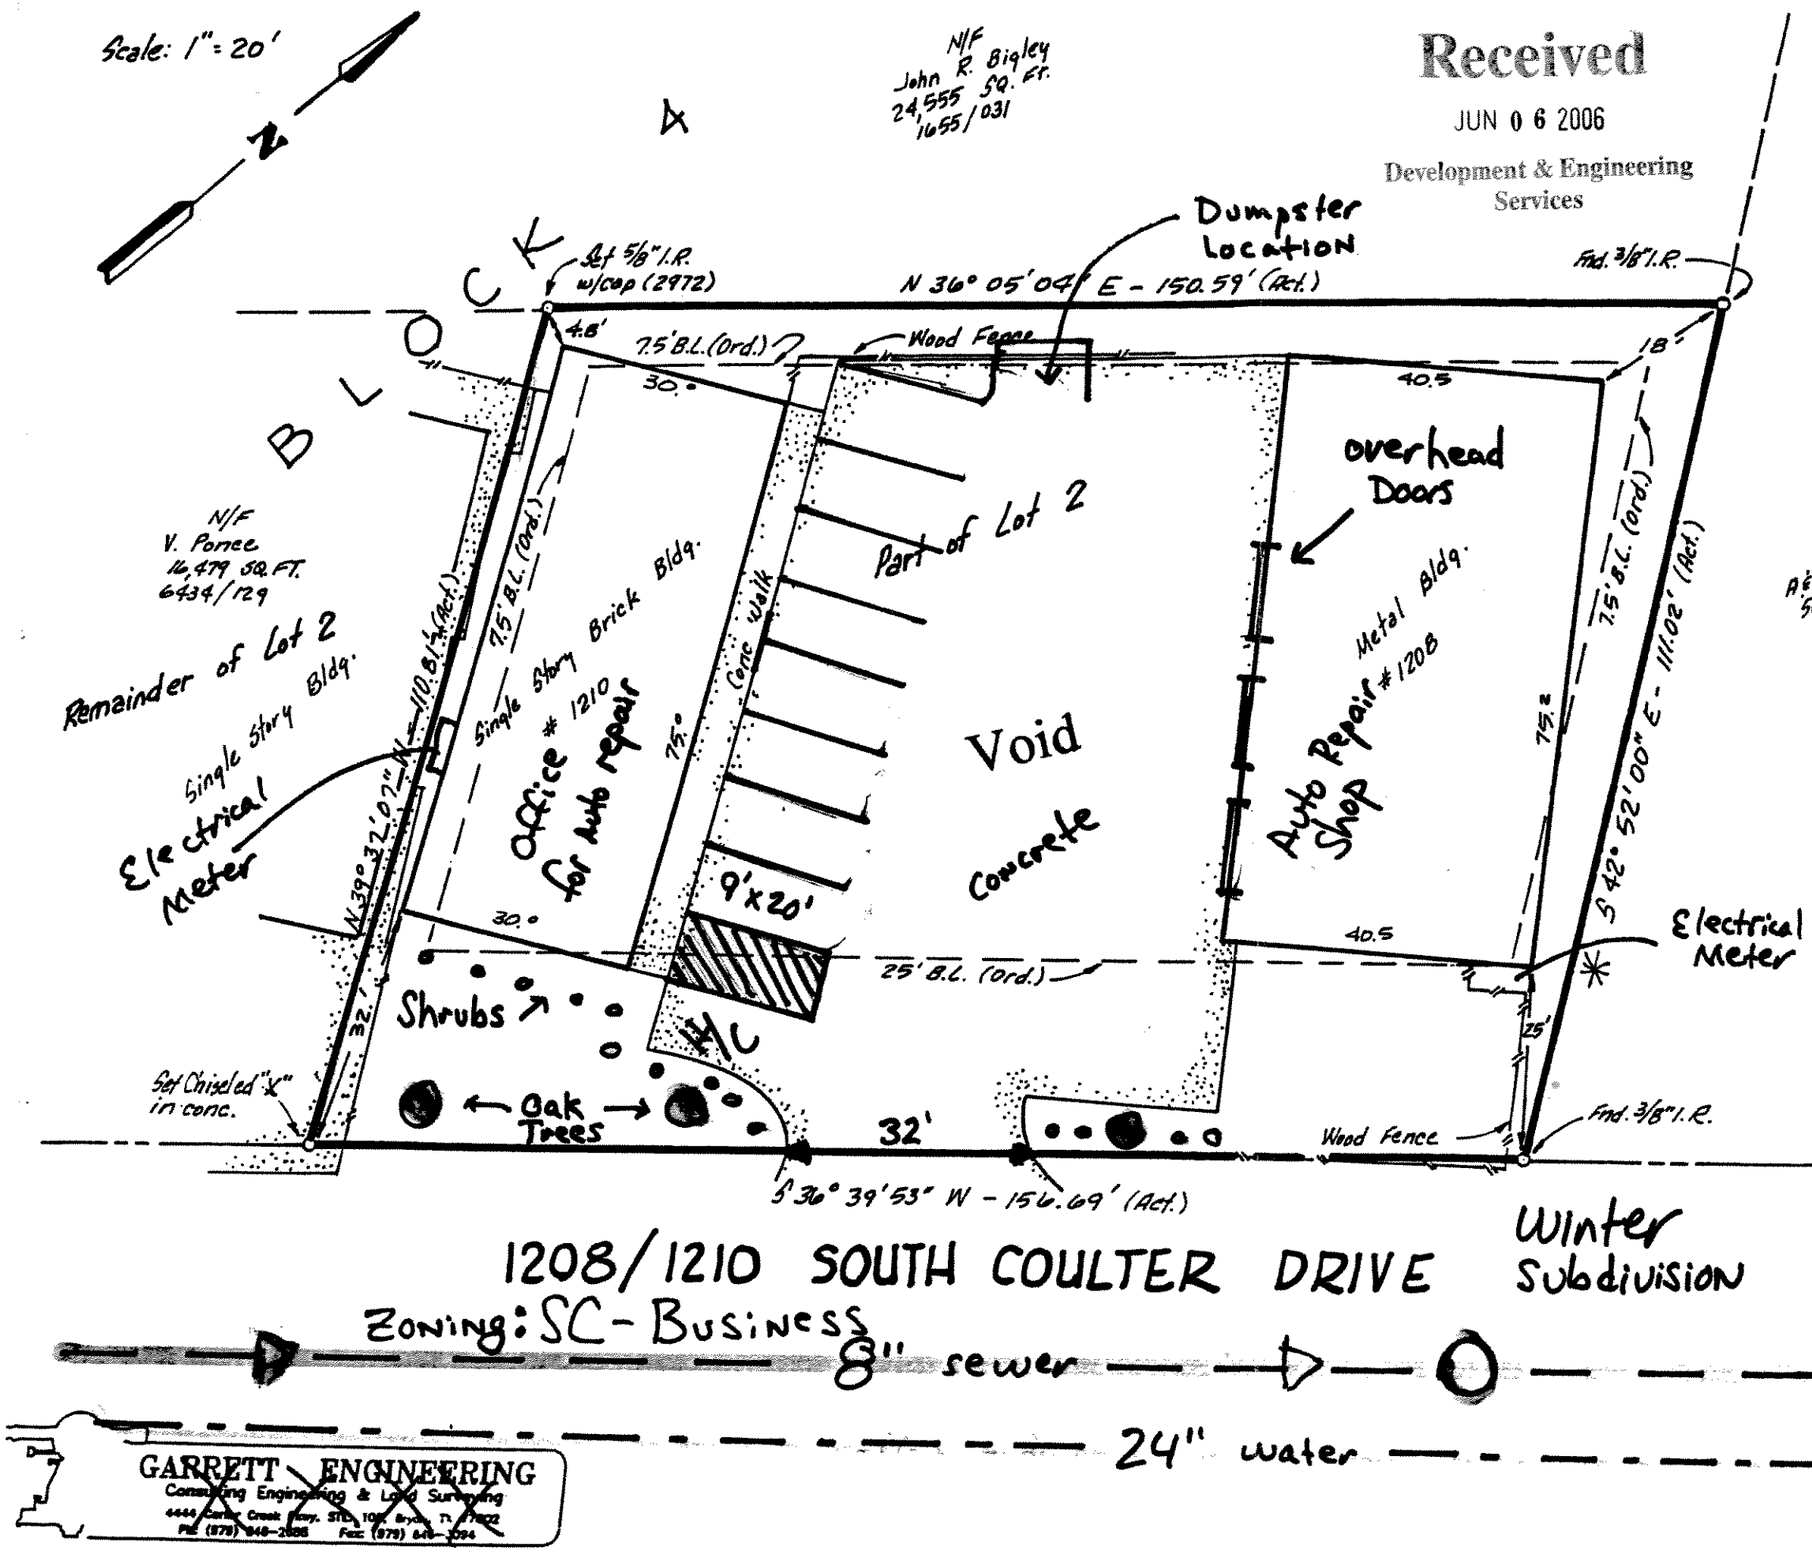

1208/1210 SOUTH COULTER DRIVE

Winter Subdivision

Zoning: SC - Business

8" sewer

24" water

GARRETT ENGINEERING
Consulting Engineering & Land Surveying
4444 Carter Creek Pkwy. STE. 108, Bryan, TX 77802
PH: (979) 846-2688 Fax: (979) 846-3094

Received
JUN 06 2006
Development & Engineering Services

Notes:

1. "This survey is invalid without the origi signature, and is only valid for the initi transaction."
2. "Fence lines may not be exactly on proper
3. * Scaled bearing used as basis of bear
4. This property is not in a 100-year flood hazard area as established by the Federa Emergency Management Agency..

Owner : Billy W. Sharp
Date : 6/6/06
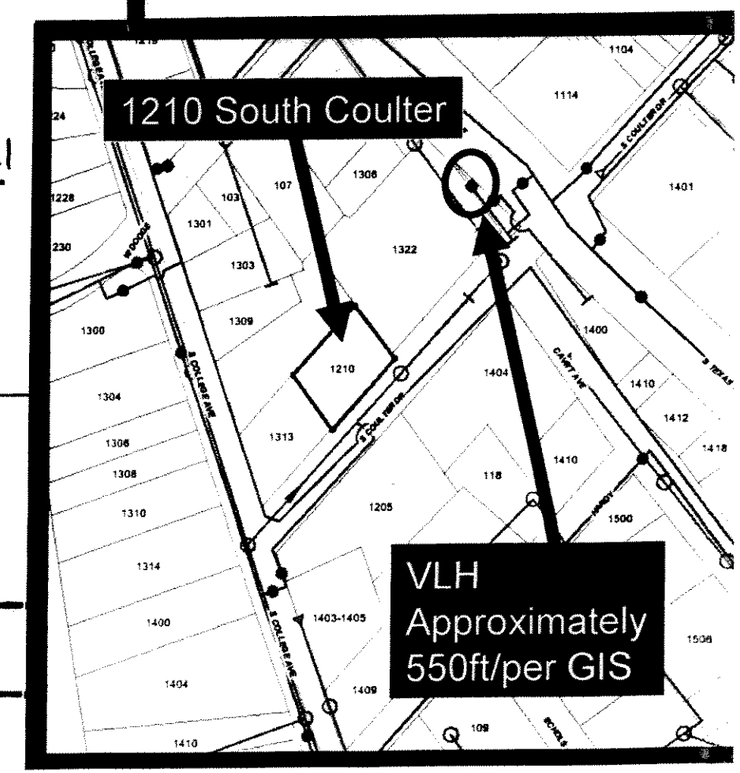
Applicant : Javier Saldana J.S
Date : 6.6.06