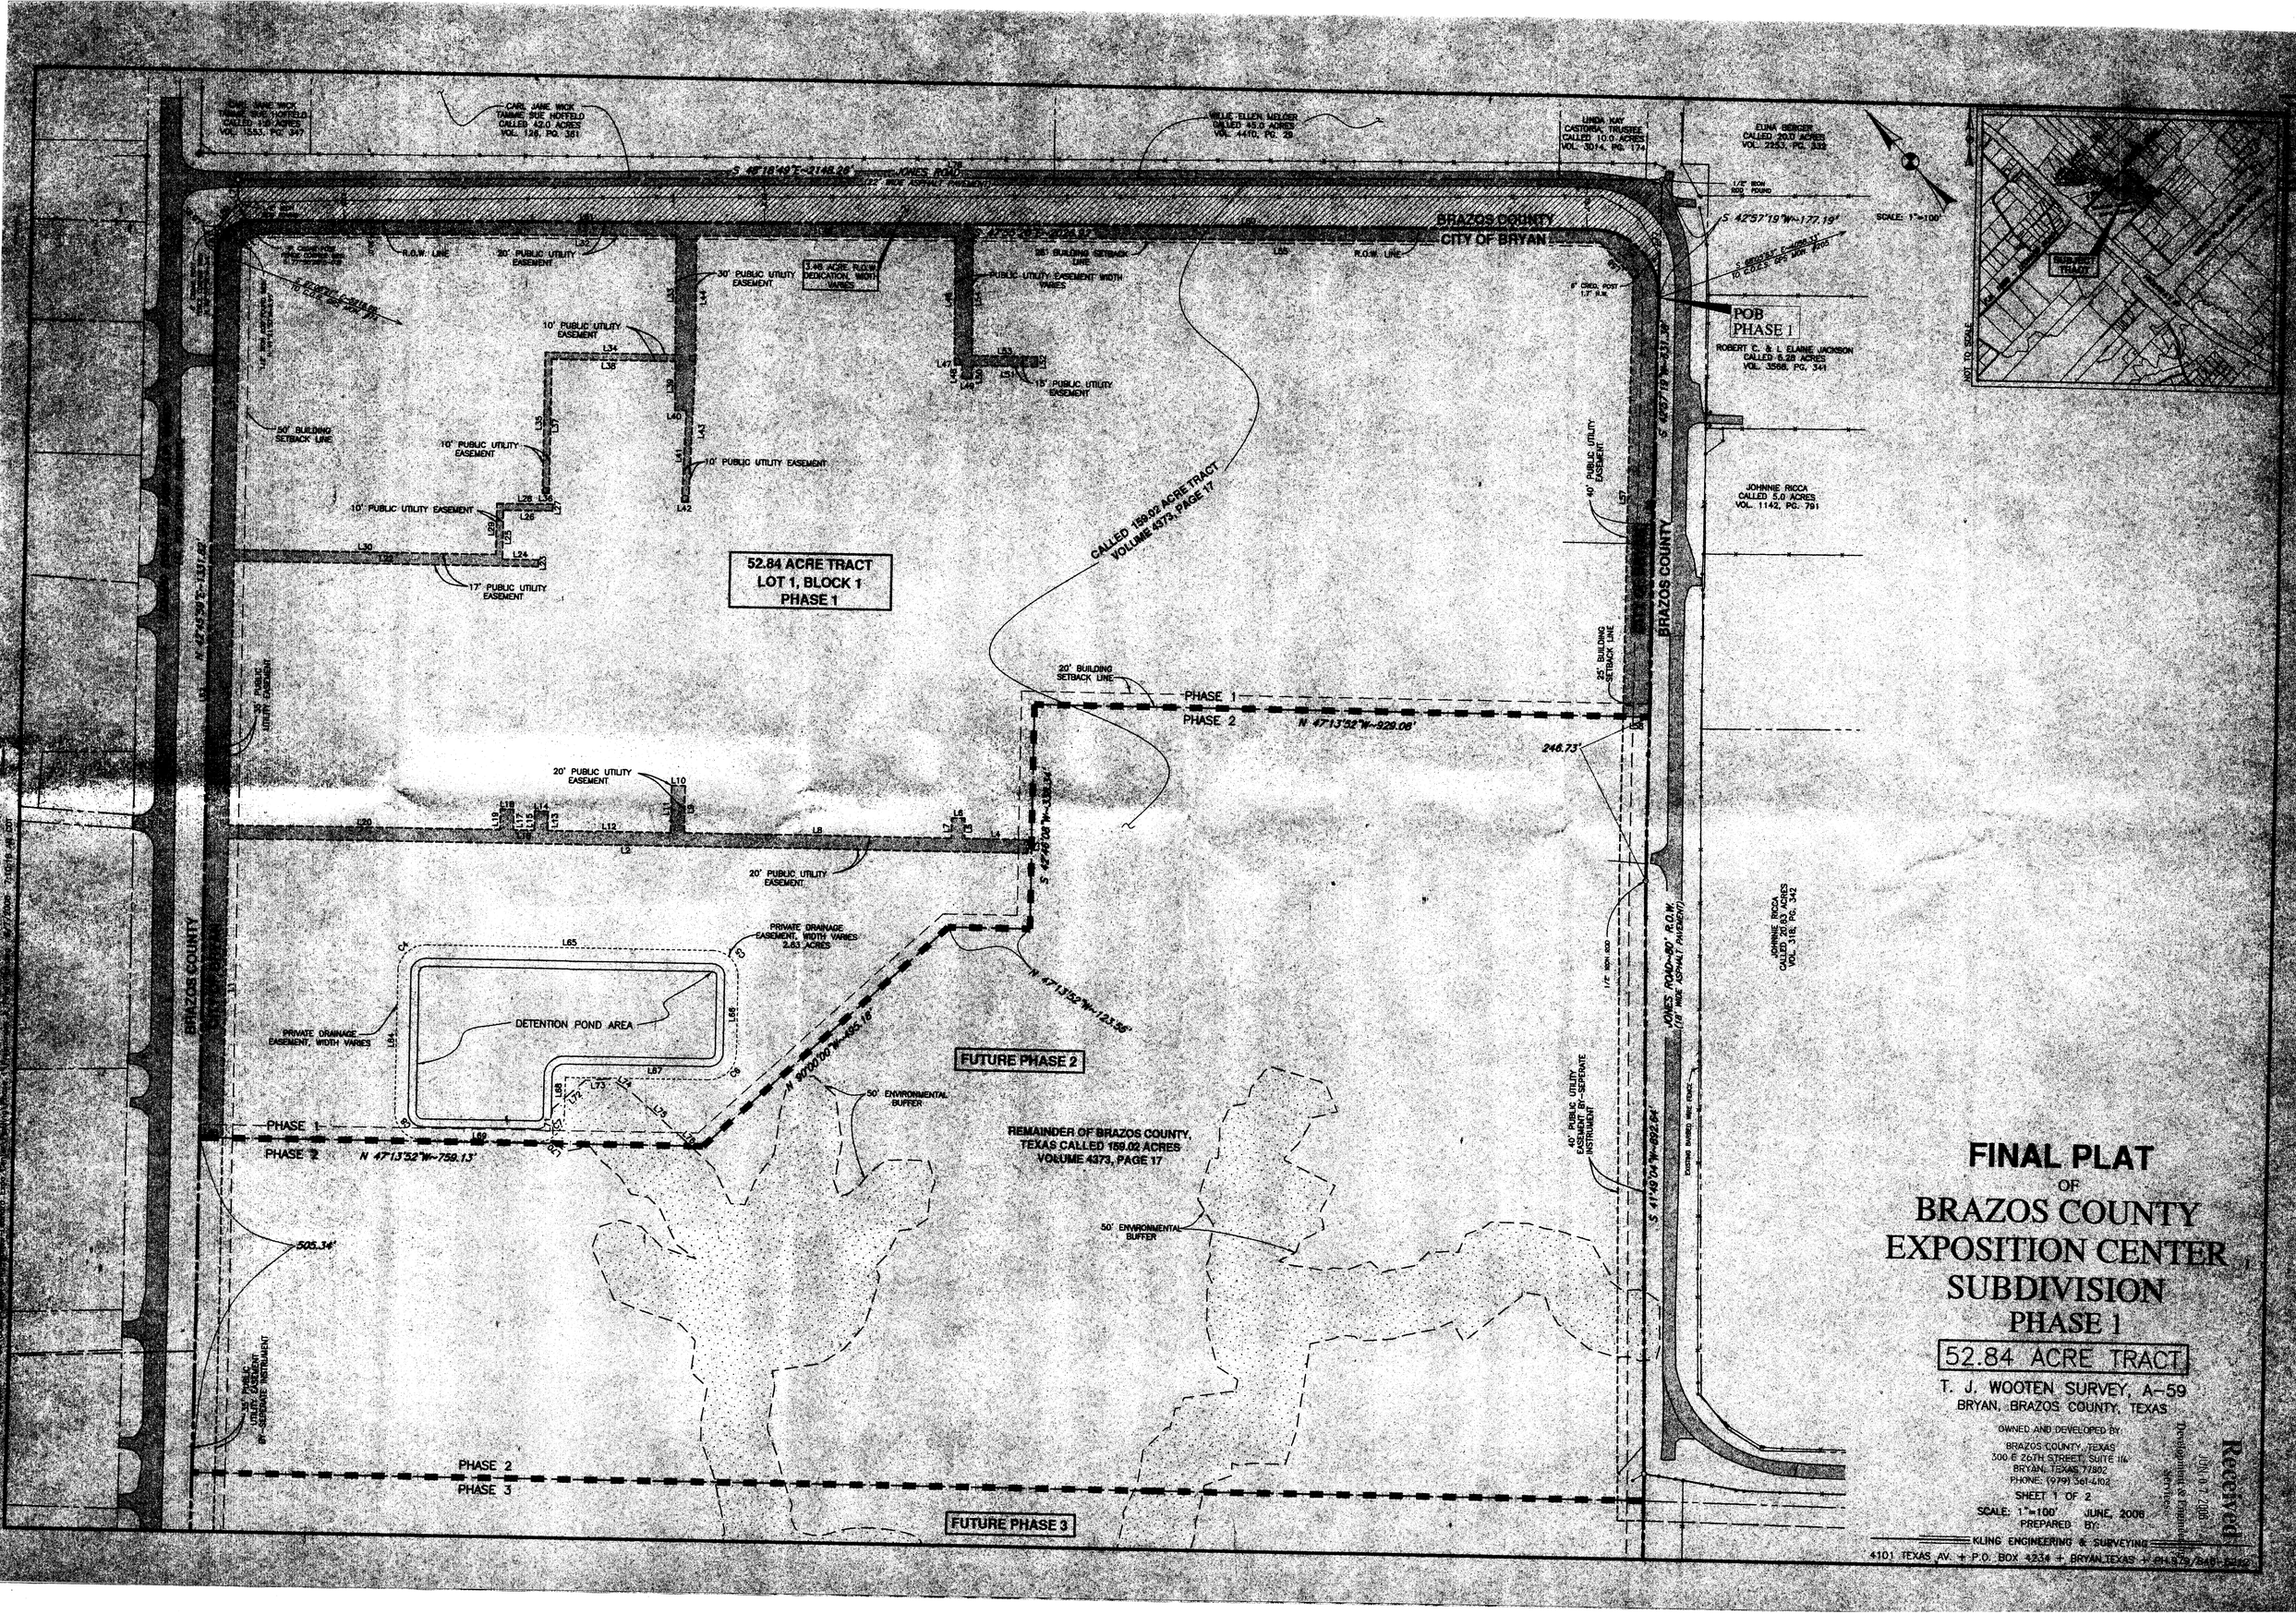

FINAL PLAT
OF
BRAZOS COUNTY EXPOSITION CENTER SUBDIVISION
PHASE 1

52.84 ACRE TRACT

T. J. WOOTEN SURVEY, A-59
BRYAN, BRAZOS COUNTY, TEXAS

OWNED AND DEVELOPED BY:
BRAZOS COUNTY, TEXAS
300 E 26TH STREET, SUITE 114
BRYAN, TEXAS 77802
PHONE: (979) 361-4102

SHEET 1 OF 2

SCALE: 1"=100' JUNE, 2006
PREPARED BY:
KLING ENGINEERING & SURVEYING
4101 TEXAS AV. + P.O. BOX 4234 + BRYAN, TEXAS + PH 979/846-6212

Received
JUN 07 2006
Development & Engineering Services