NORTH

SITE PLAN
SCALE: 1" = 20'-0"

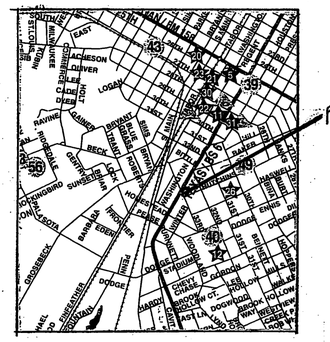

VICINITY MAP

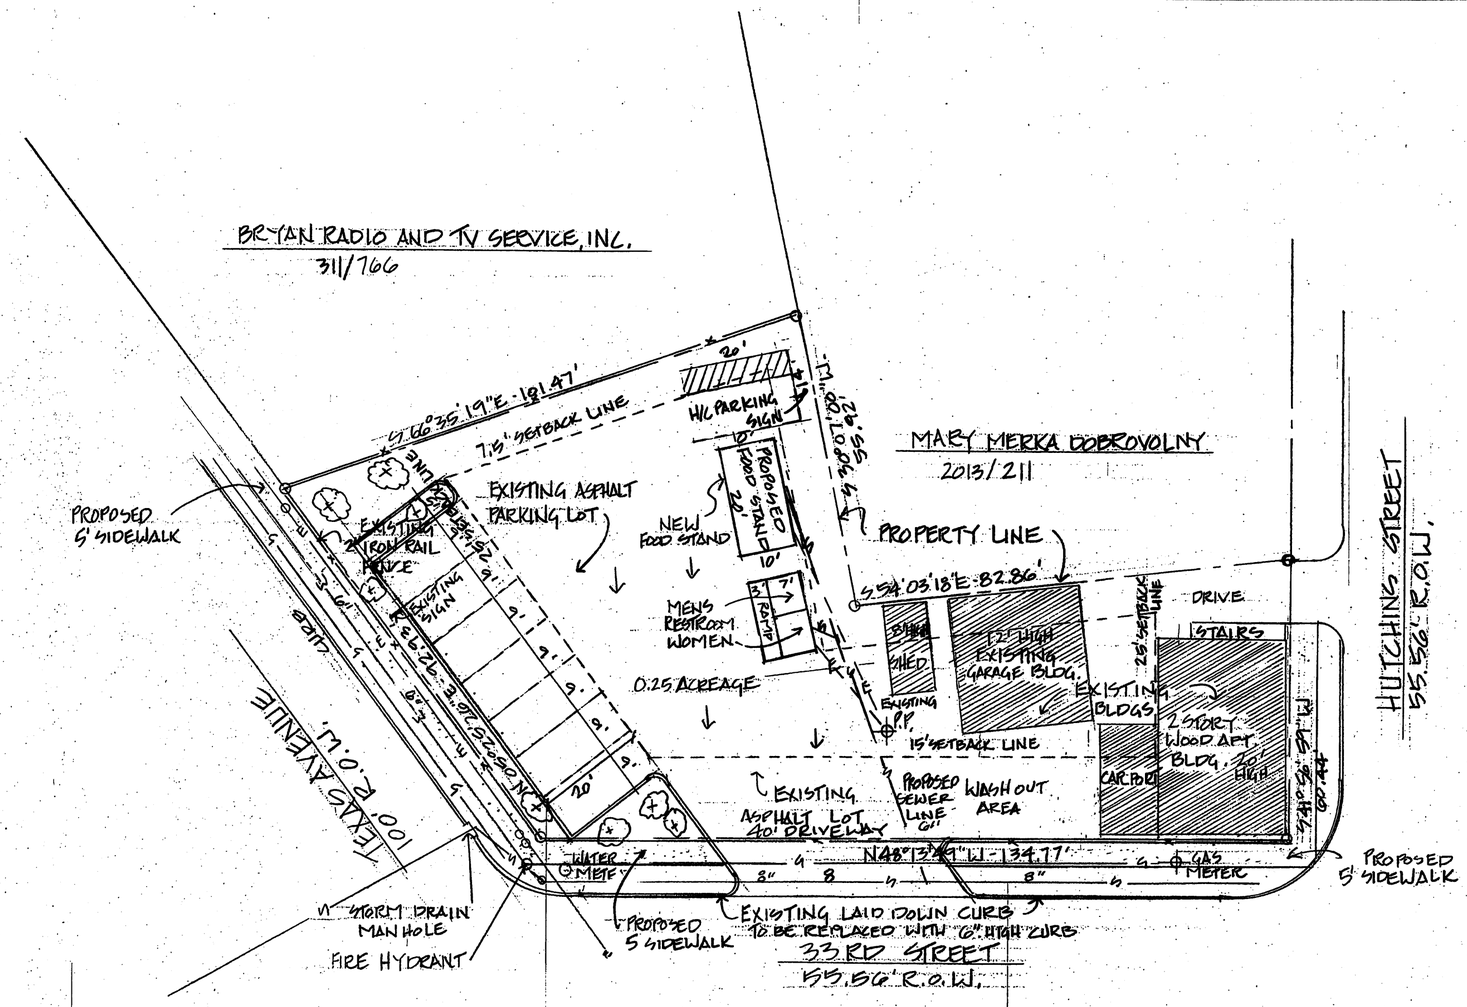

NOTES

1. LAY OF HOSE DISTANCE APPROX. 80'
2. GARBAGE TO BE CURBSIDE - 90 GALLONS CONTAINER
3. AREA IS NOT IN FLOODPLAIN
4. EIGHT CRAPEMYRTLES TO BE PLANTED
5. NO SIT DOWN AREA
   PICK UP ONLY
6. ZONING IS "C-3" COMMERCIAL DISTRICT
7. TRAILER IS EQUIPPED WITH COOKING APPLIANCES
   SEWER TRAP IS INCLUDED
8. TRAILER TO BE SET ON CONCRETE, SKIRTED, WITH TONGUE REMOVED
9. MENS + WOMEN'S R.R. TO HANDICAPPED ACCESSIBLE

Received
JUN 2 0 2006

LAREDO'S FOOD STAND
815 S. TEXAS AVE.

RAUL LAREDO 4108 WOODY LANE BRYAN, TEXAS 77803
PHONE # 778-3428

PHILLIPS ADDITION
BLOCK 27 LOT 1 0.25 ACRES

SITE PLAN DRAWN: LOUIS DELACRUZ
SCALE: 1" = 20' 1104 RICHARD, 779-2771 BRYAN, TEXAS 77803